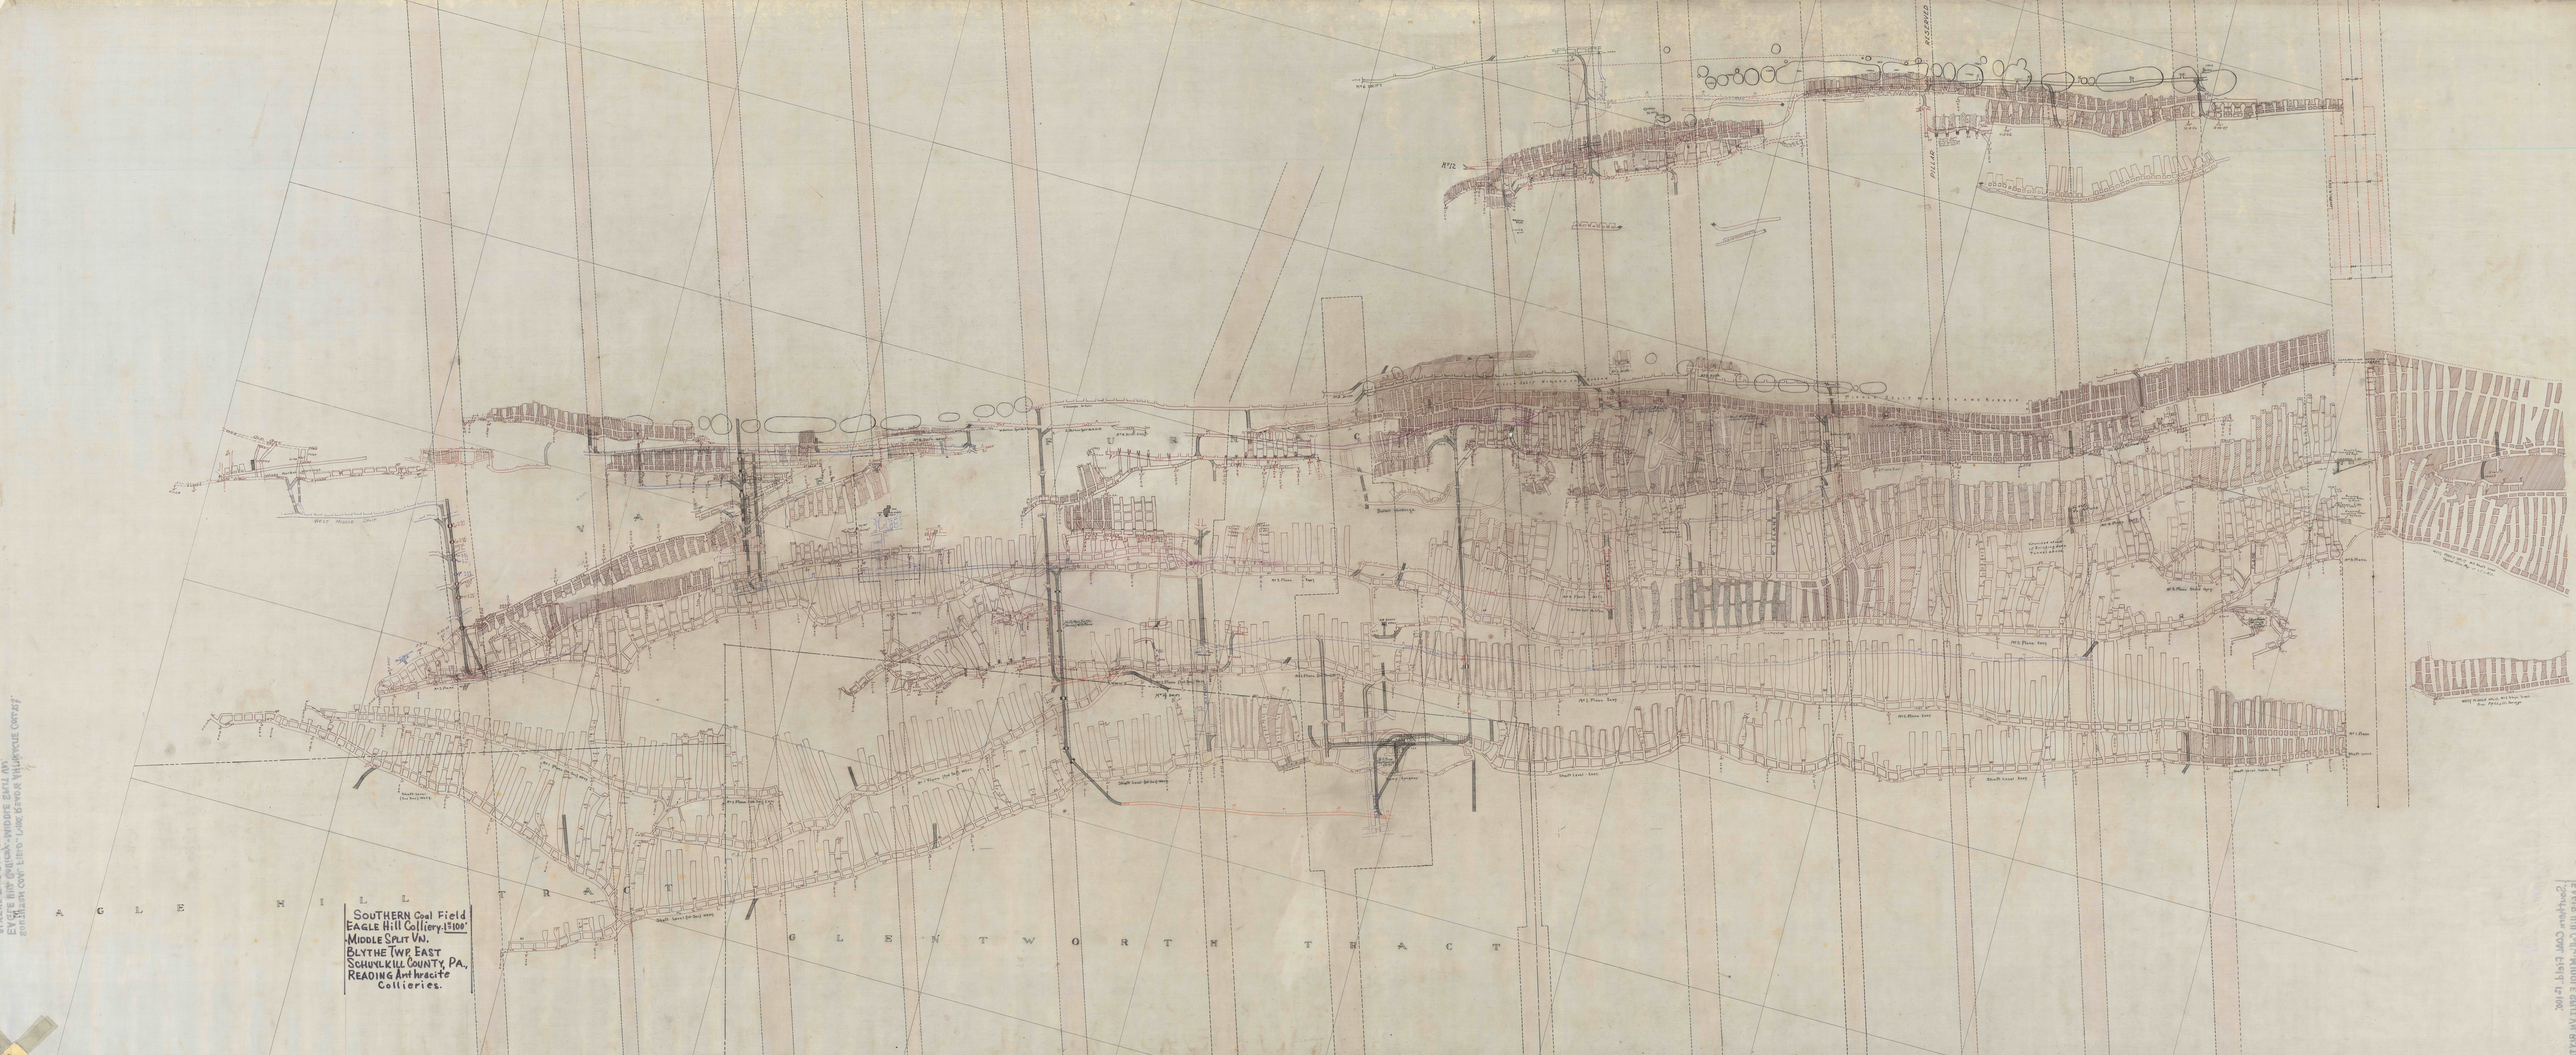

SOUTHERN Coal Field
EAGLE Hill Colliery-1500'
MIDDLE Split Vn.
BLYTHE Twp. EAST
SCHUYLKILL COUNTY, PA.,
READING Anthracite
Collieries.
EAGLE HILL TRACT
GLENTWORTH TRACT