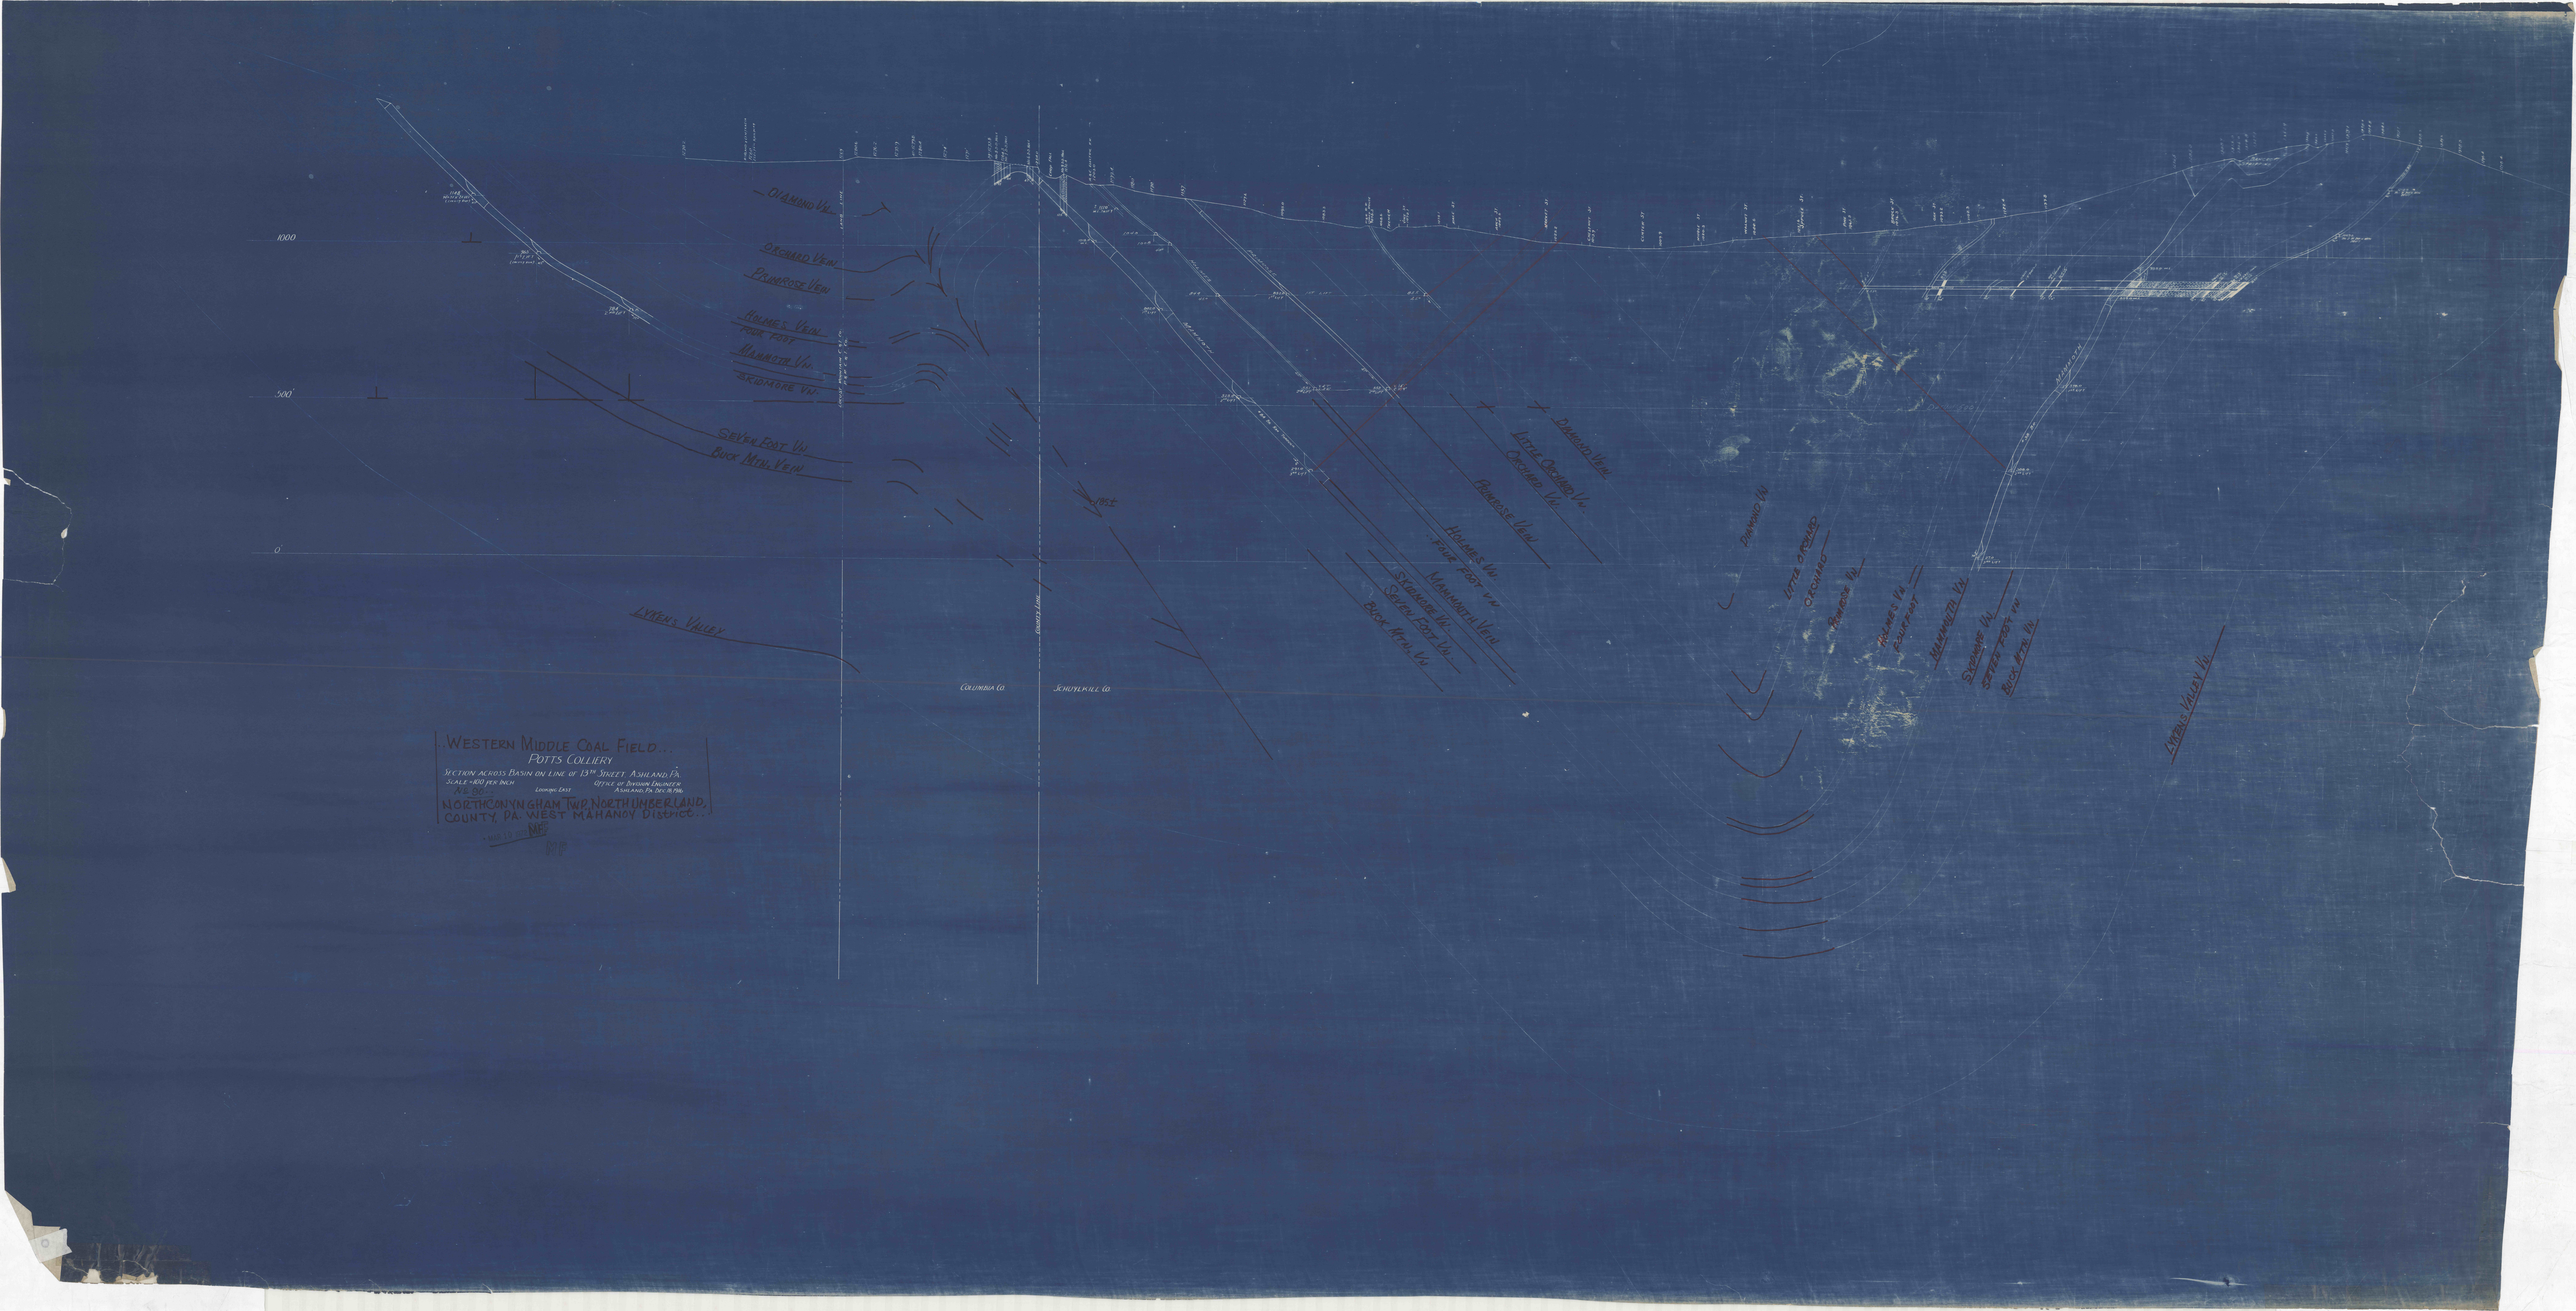
WESTERN MIDDLE COAL FIELD
POTTS COLLIERY
SECTION ACROSS BASIN ON LINE OF 13TH STREET ASHLAND, PA.
SCALE 400 FEET INCH
LOOKING EAST
OFFICE OF DIVISION ENGINEER
ASHLAND, PA. DEC. 18 1916.
NORTHCONYNGHAM TWP. NORTHUMBERLAND COUNTY, PA. WEST MAHANOY DISTRICT
1000
500
0
DIAMOND VN.
ORCHARD VEIN
PRIMROSE VEIN
HOLMES VEIN
FOUR FOOT
MAMMOTH VN.
SKIDMORE VN.
SEVEN FOOT VN.
BUCK MTN. VEIN
LYKENS VALLEY
COLUMBIA CO.
SCHUYLKILL CO.
DIAMOND VN.
LITTLE ORCHARD VN.
ORCHARD VN.
PRIMROSE VEIN
HOLMES VN.
FOUR FOOT VN.
MAMMOTH VEIN
SKIDMORE VN.
SEVEN FOOT VN.
BUCK MTN. VN.
DIAMOND VN.
LITTLE ORCHARD
ORCHARD
PRIMROSE VN.
HOLMES VN.
FOUR FOOT
MAMMOTH VN.
SKIDMORE VN.
SEVEN FOOT VN.
BUCK MTN. VN.
LYKENS VALLEY VN.