


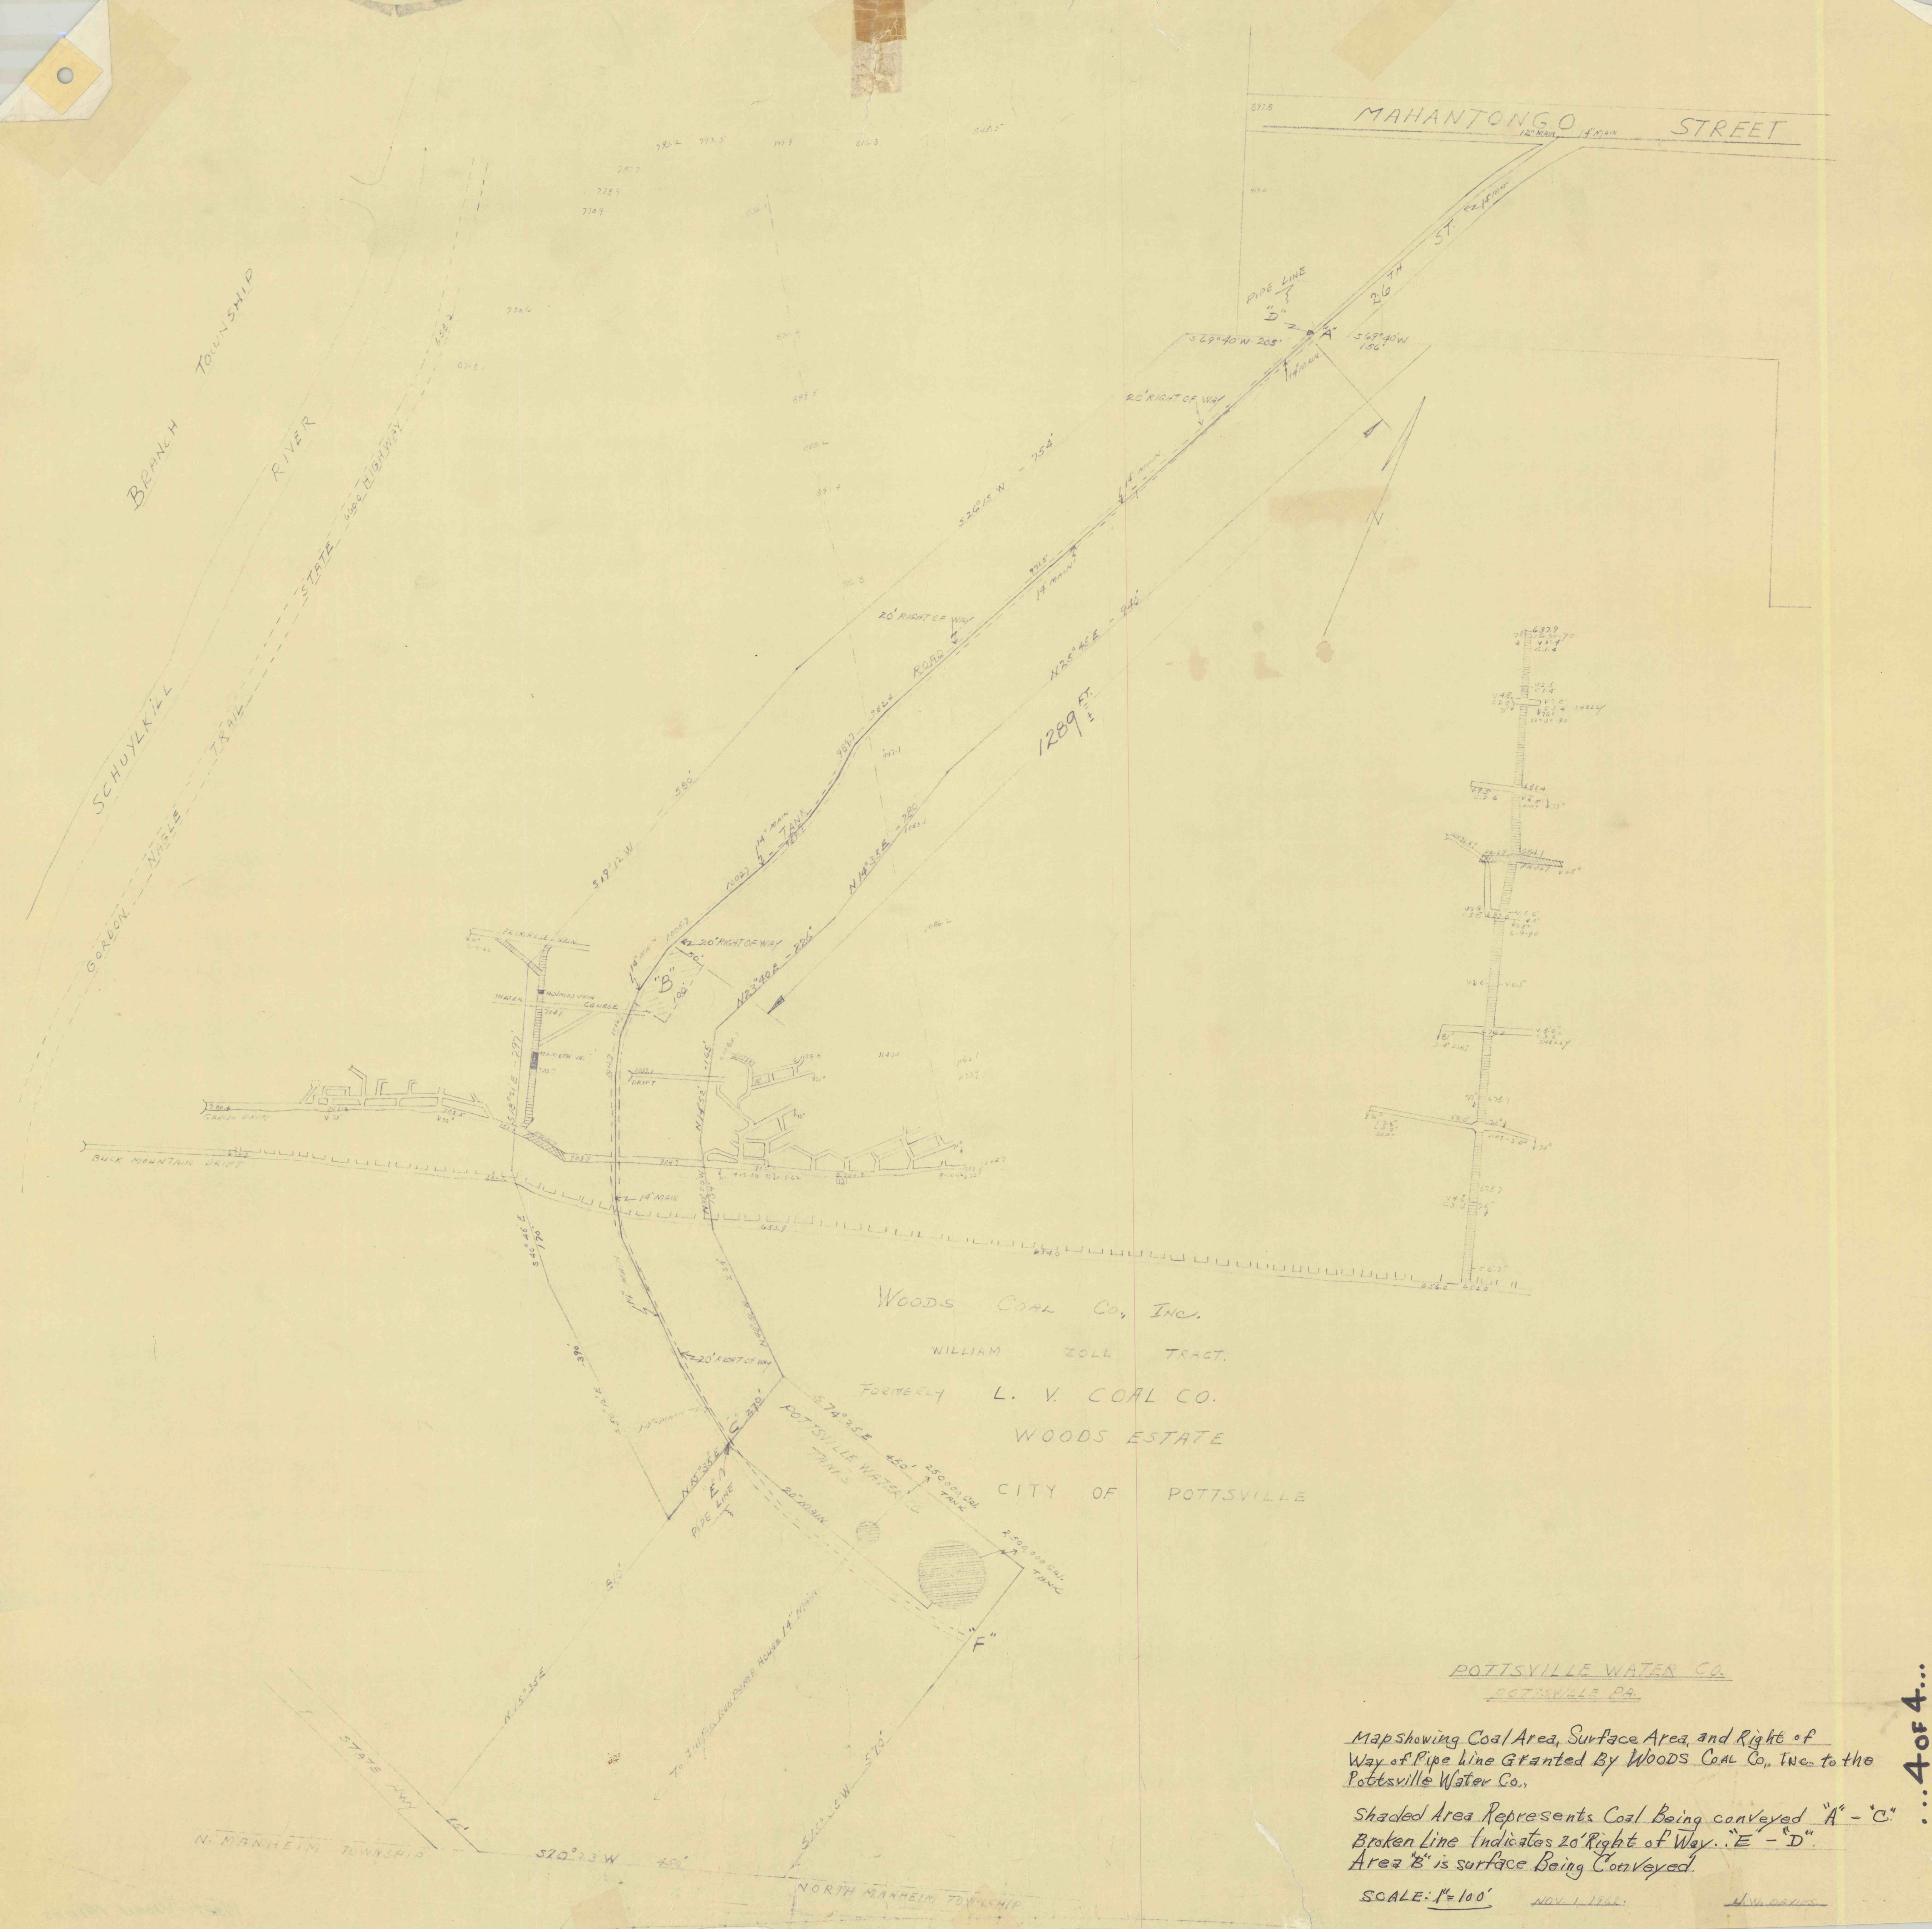

Map showing Coal Area, Surface Area, and Right of Way of Pipe Line Granted By Woods Coal Co., Inc. to the Pottsville Water Co.,

Shaded Area Represents Coal Being conveyed "A" - "C"
Broken Line Indicates 20' Right of Way. "E" - "D".
Area "B" is surface Being Conveyed.

SCALE: 1" = 100'

NOV. 1, 1962.

J. W. DEWITT