
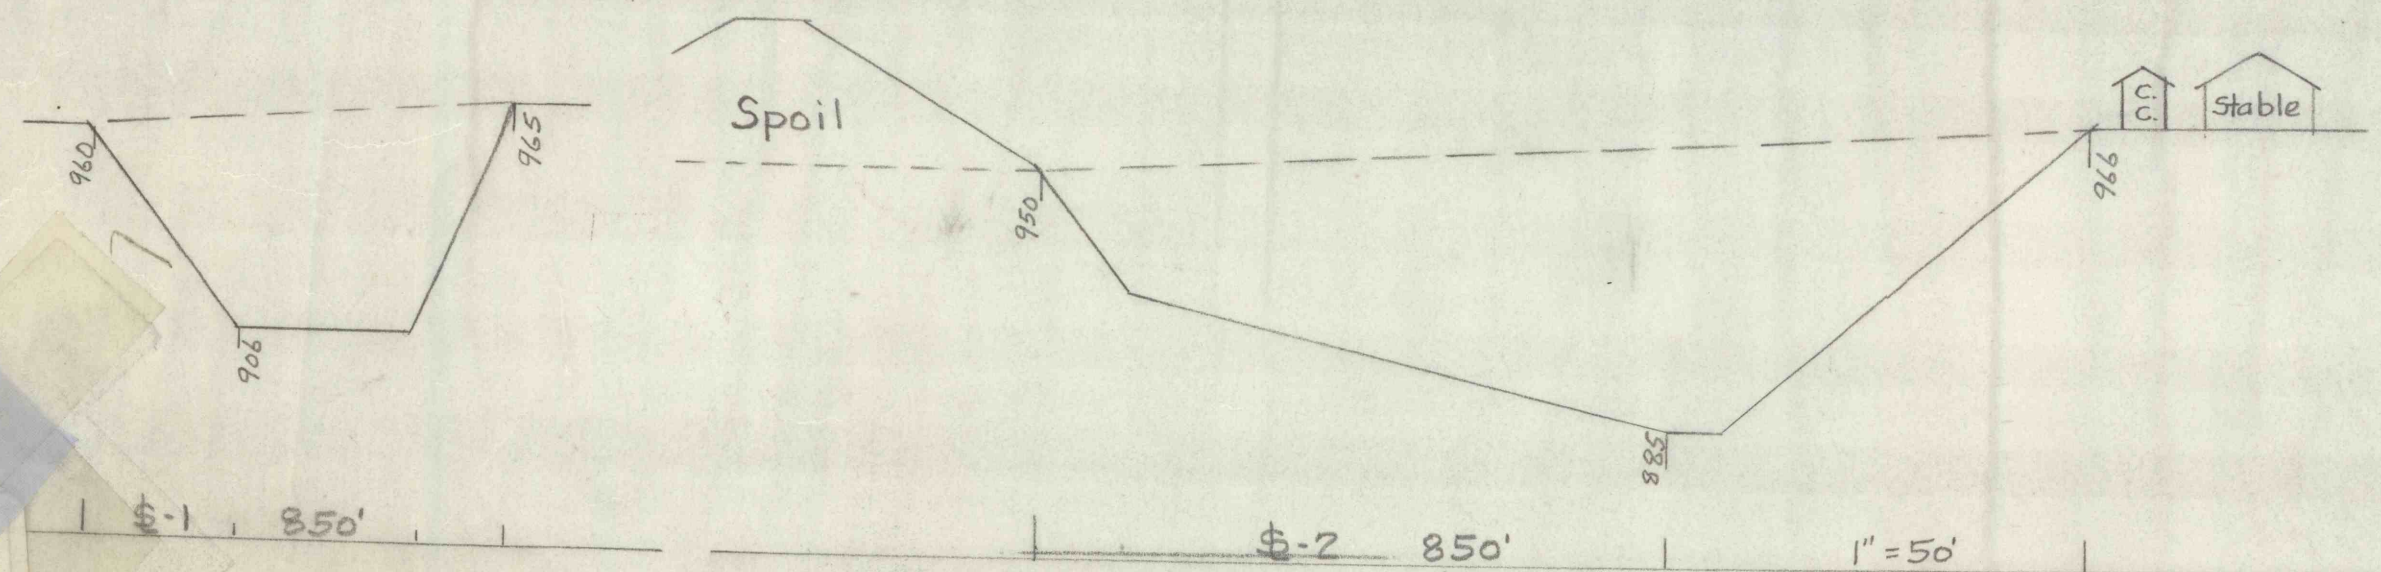
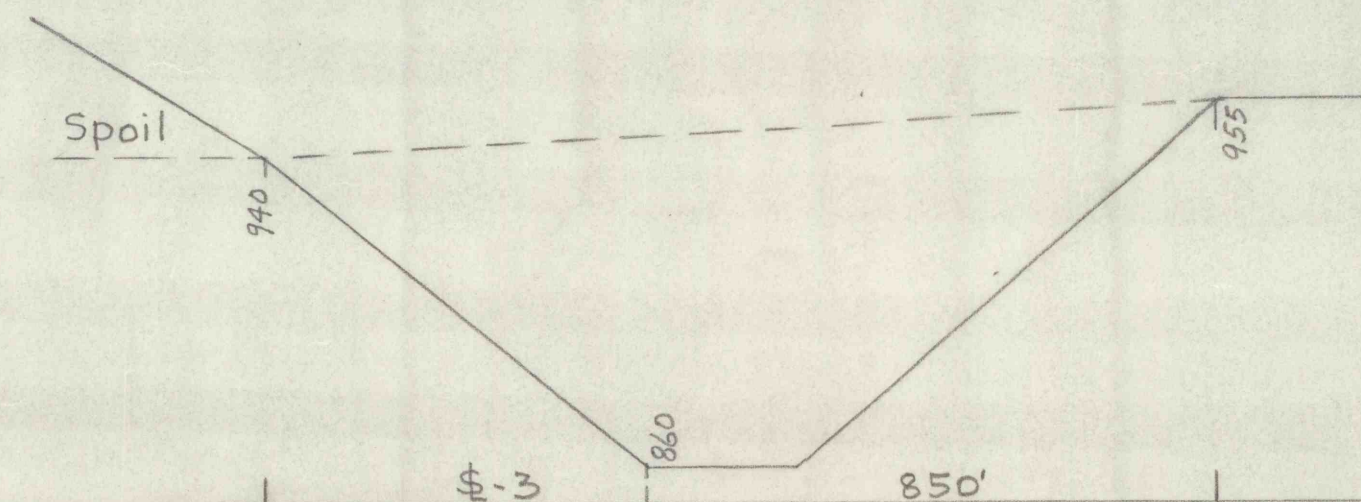
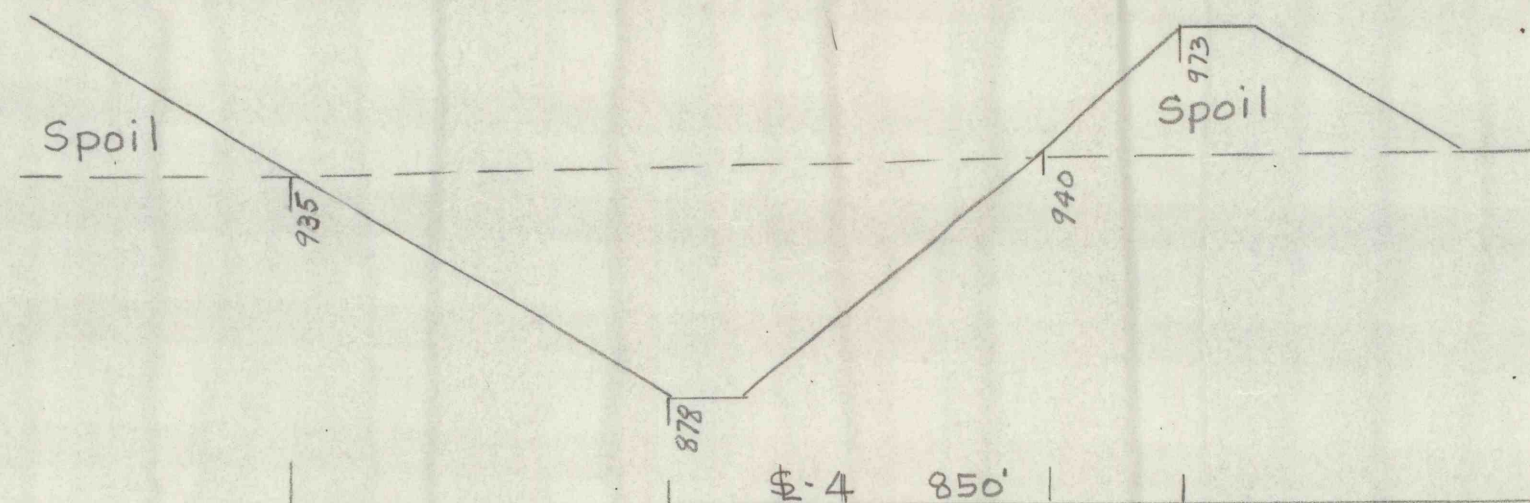
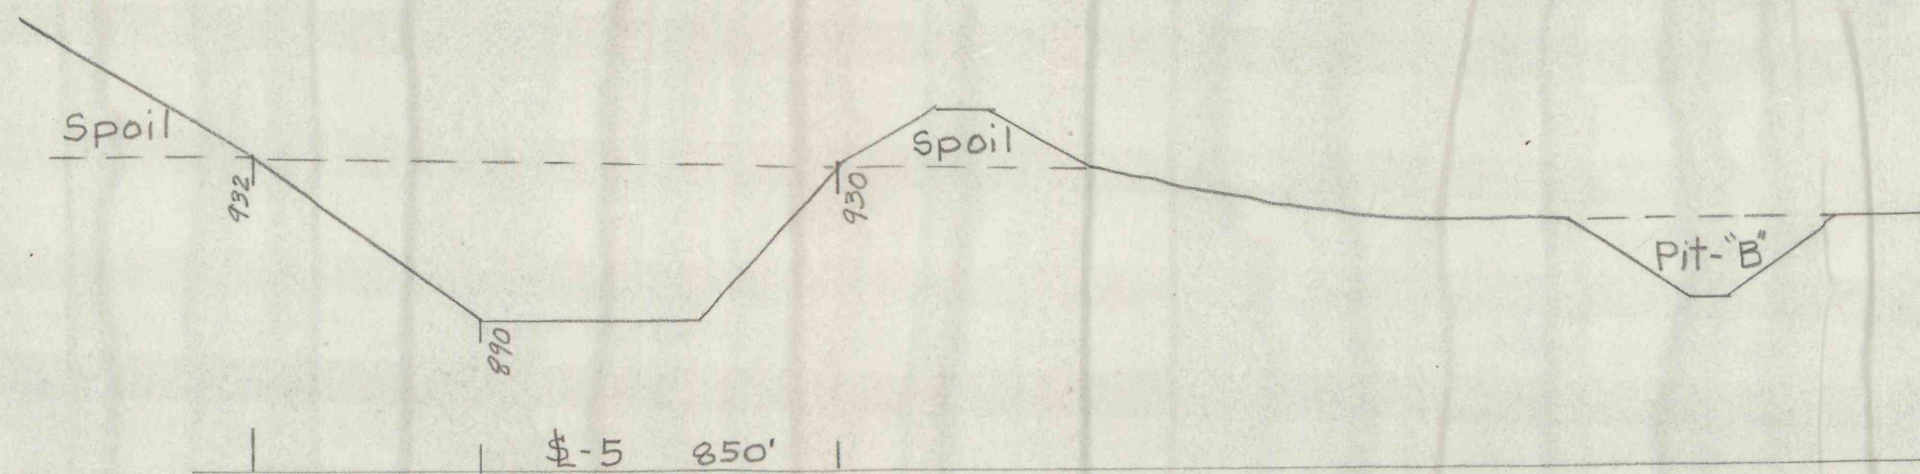


N
A

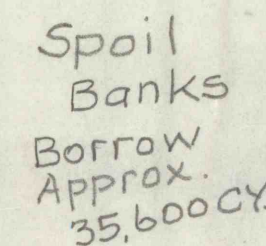

Map showing PROJECT No. AS - 25 -
Backfill and restoration to original surface
contours of crop strippings adjacent to L.R.
53032 on Peach Mountain in Norwegian
Township, Schuylkill County on property
owned by Schuylkill County Commissioners.

Containing 5 Acres
Backfill required 179,000 cu.Yds.

Approved: James J. Shober
Deputy Secretary

March-1962

