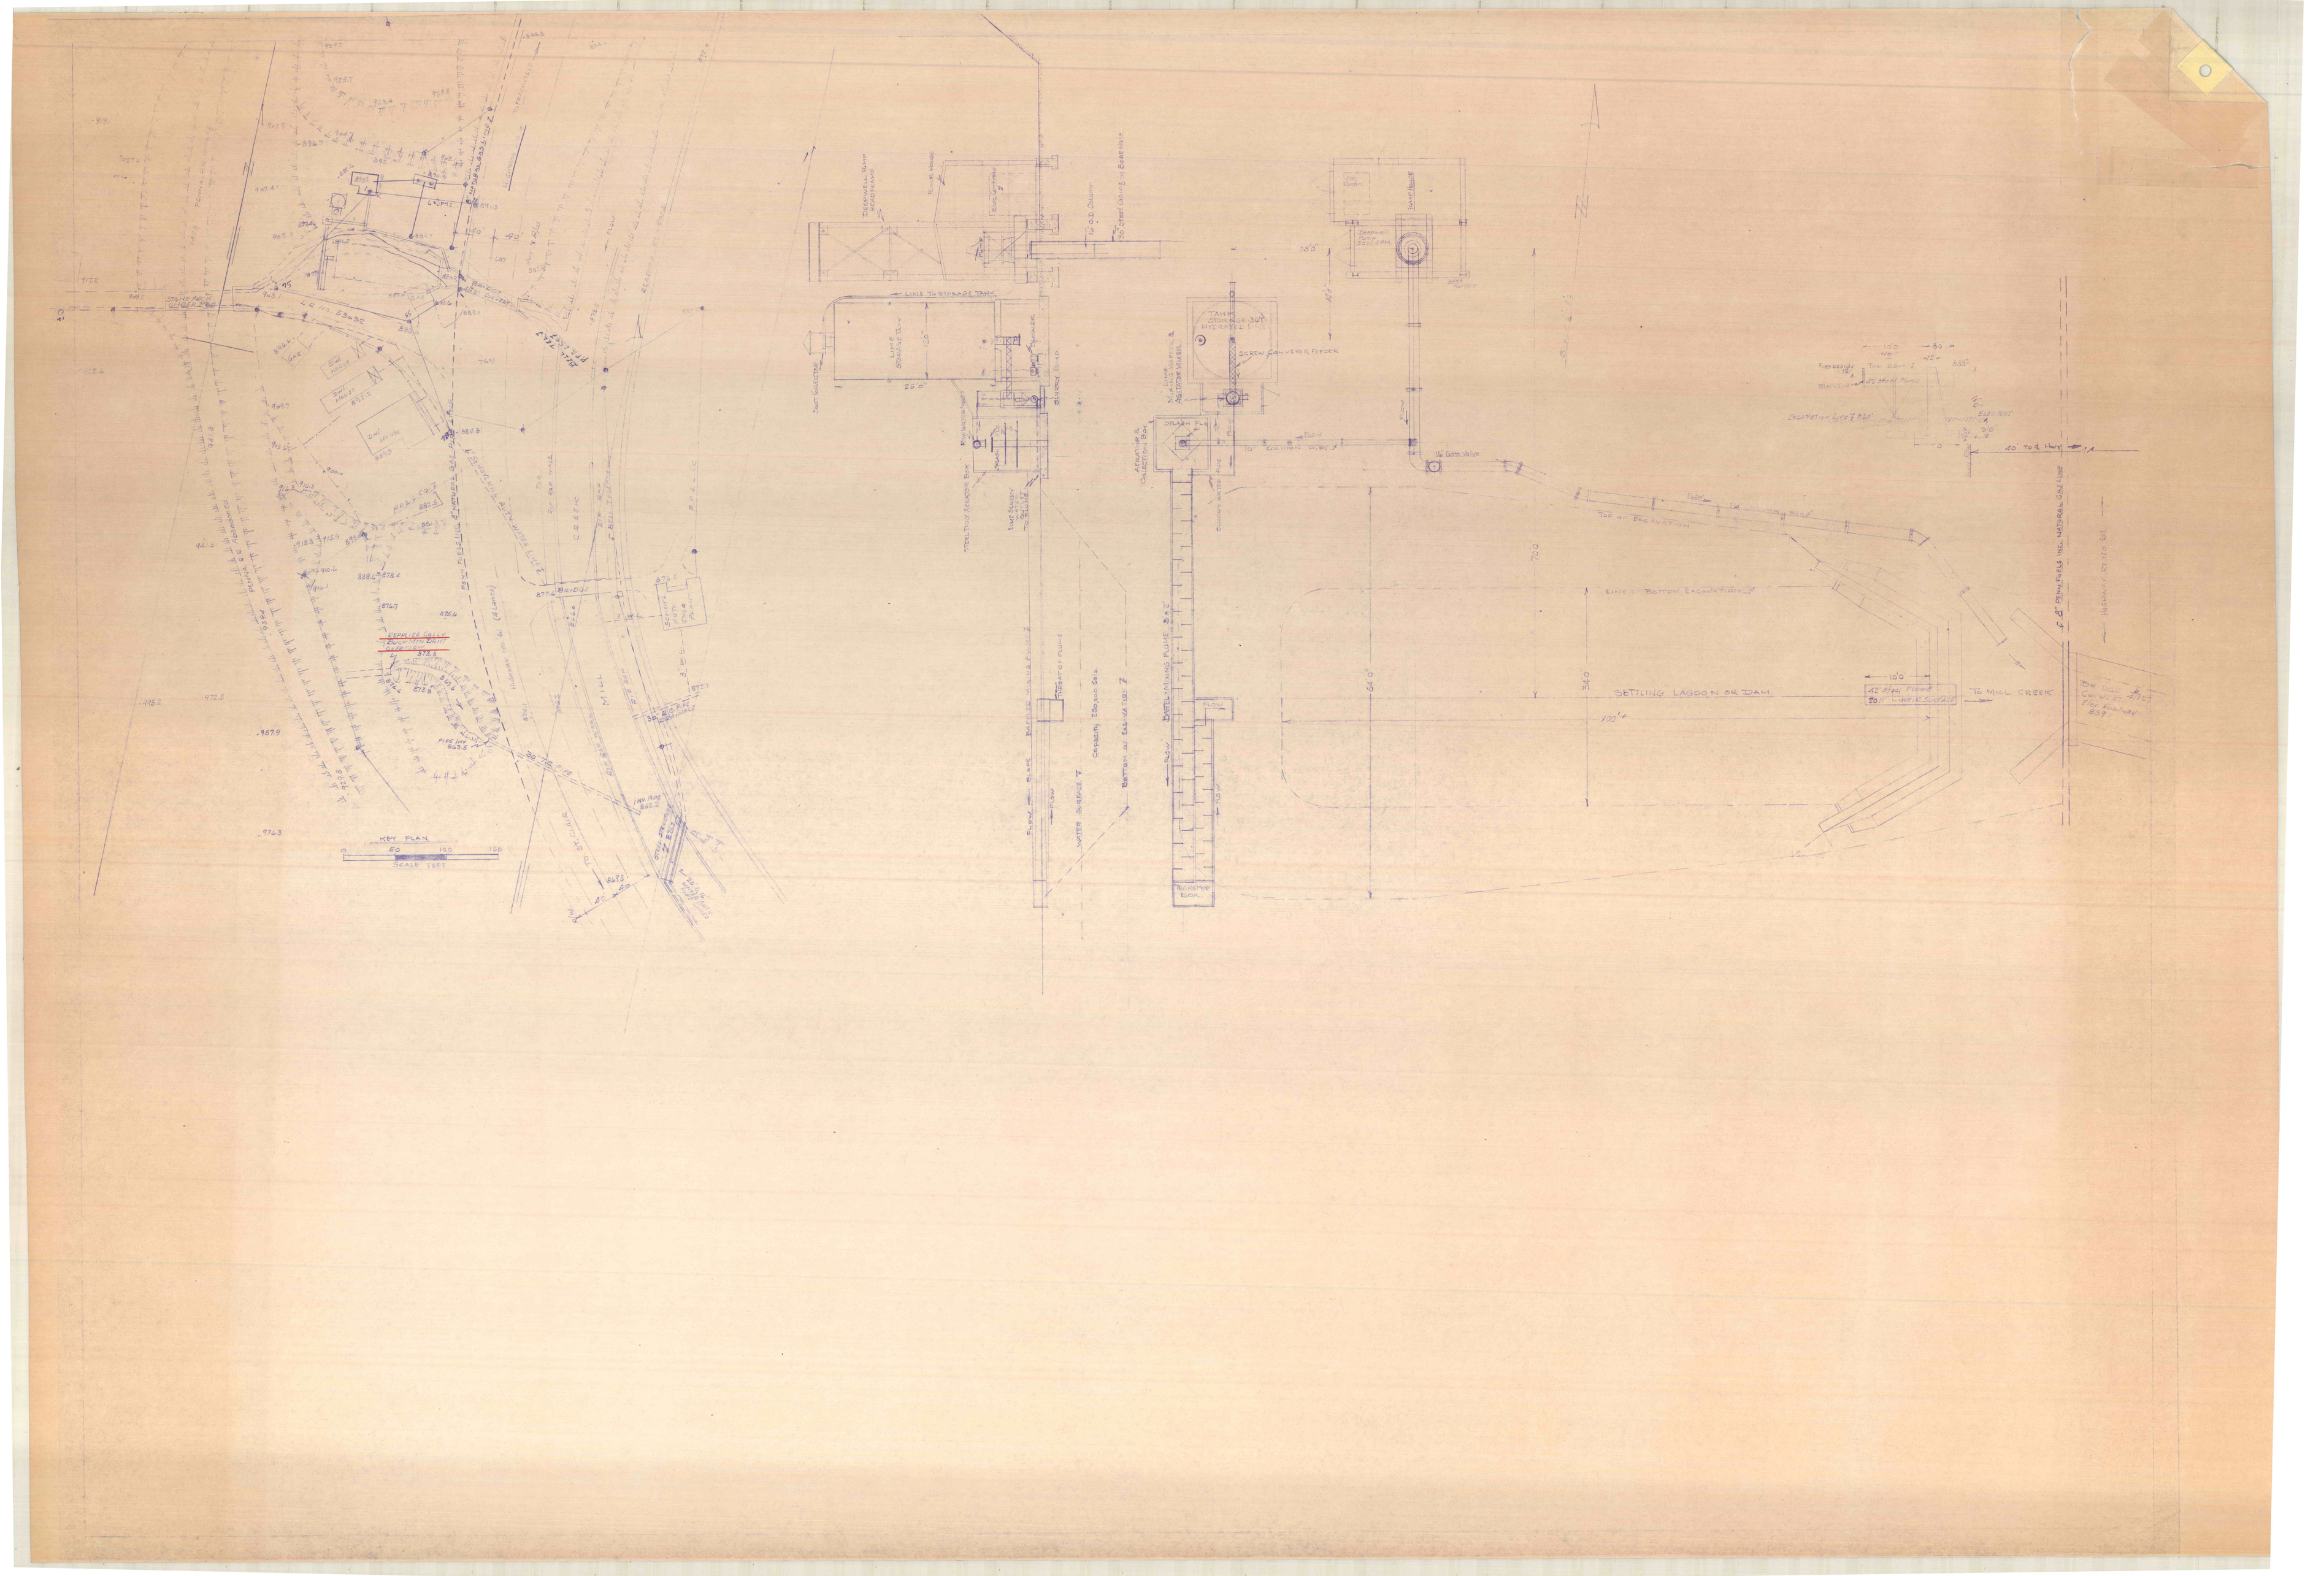
KEY PLAN
SCALE FEET
SETTLING LAGOON OR DAM
TO MILL CREEK
LINE TO STORAGE TANK
LIME STORAGE TANK
TANK STORAGE SUT HYDRATE LIME
SCREW CONVEYOR FEEDER
SLAKER
ATTRITOR & COLLECTOR BOX
DILUTE-MIXING FLUME
16" Gate Valve
TO COLLECTOR
LINE OF BOTTOM EXCAVATION
TOP OF EXCAVATION
EXCAVATION LINE
40 TO 2 HWY
42" Steel Flume
20" Lime Slurry
TO MILL CREEK
Tailings Sump
Sand Hopper
Tailings Sump Secondary
To G.D. Column
To Steel Dewatering Elevator
Dust Collector
Steel Dust Attritor Box
Lime Slurry Pump to Slurry
Slurry Pump
Flume
Water Supply
Pump
Capacity 125 gals. Gal.
Bottom of Flume
Flume
Water Supply
Flume
Attritor Box
Flume
Flume
Flume