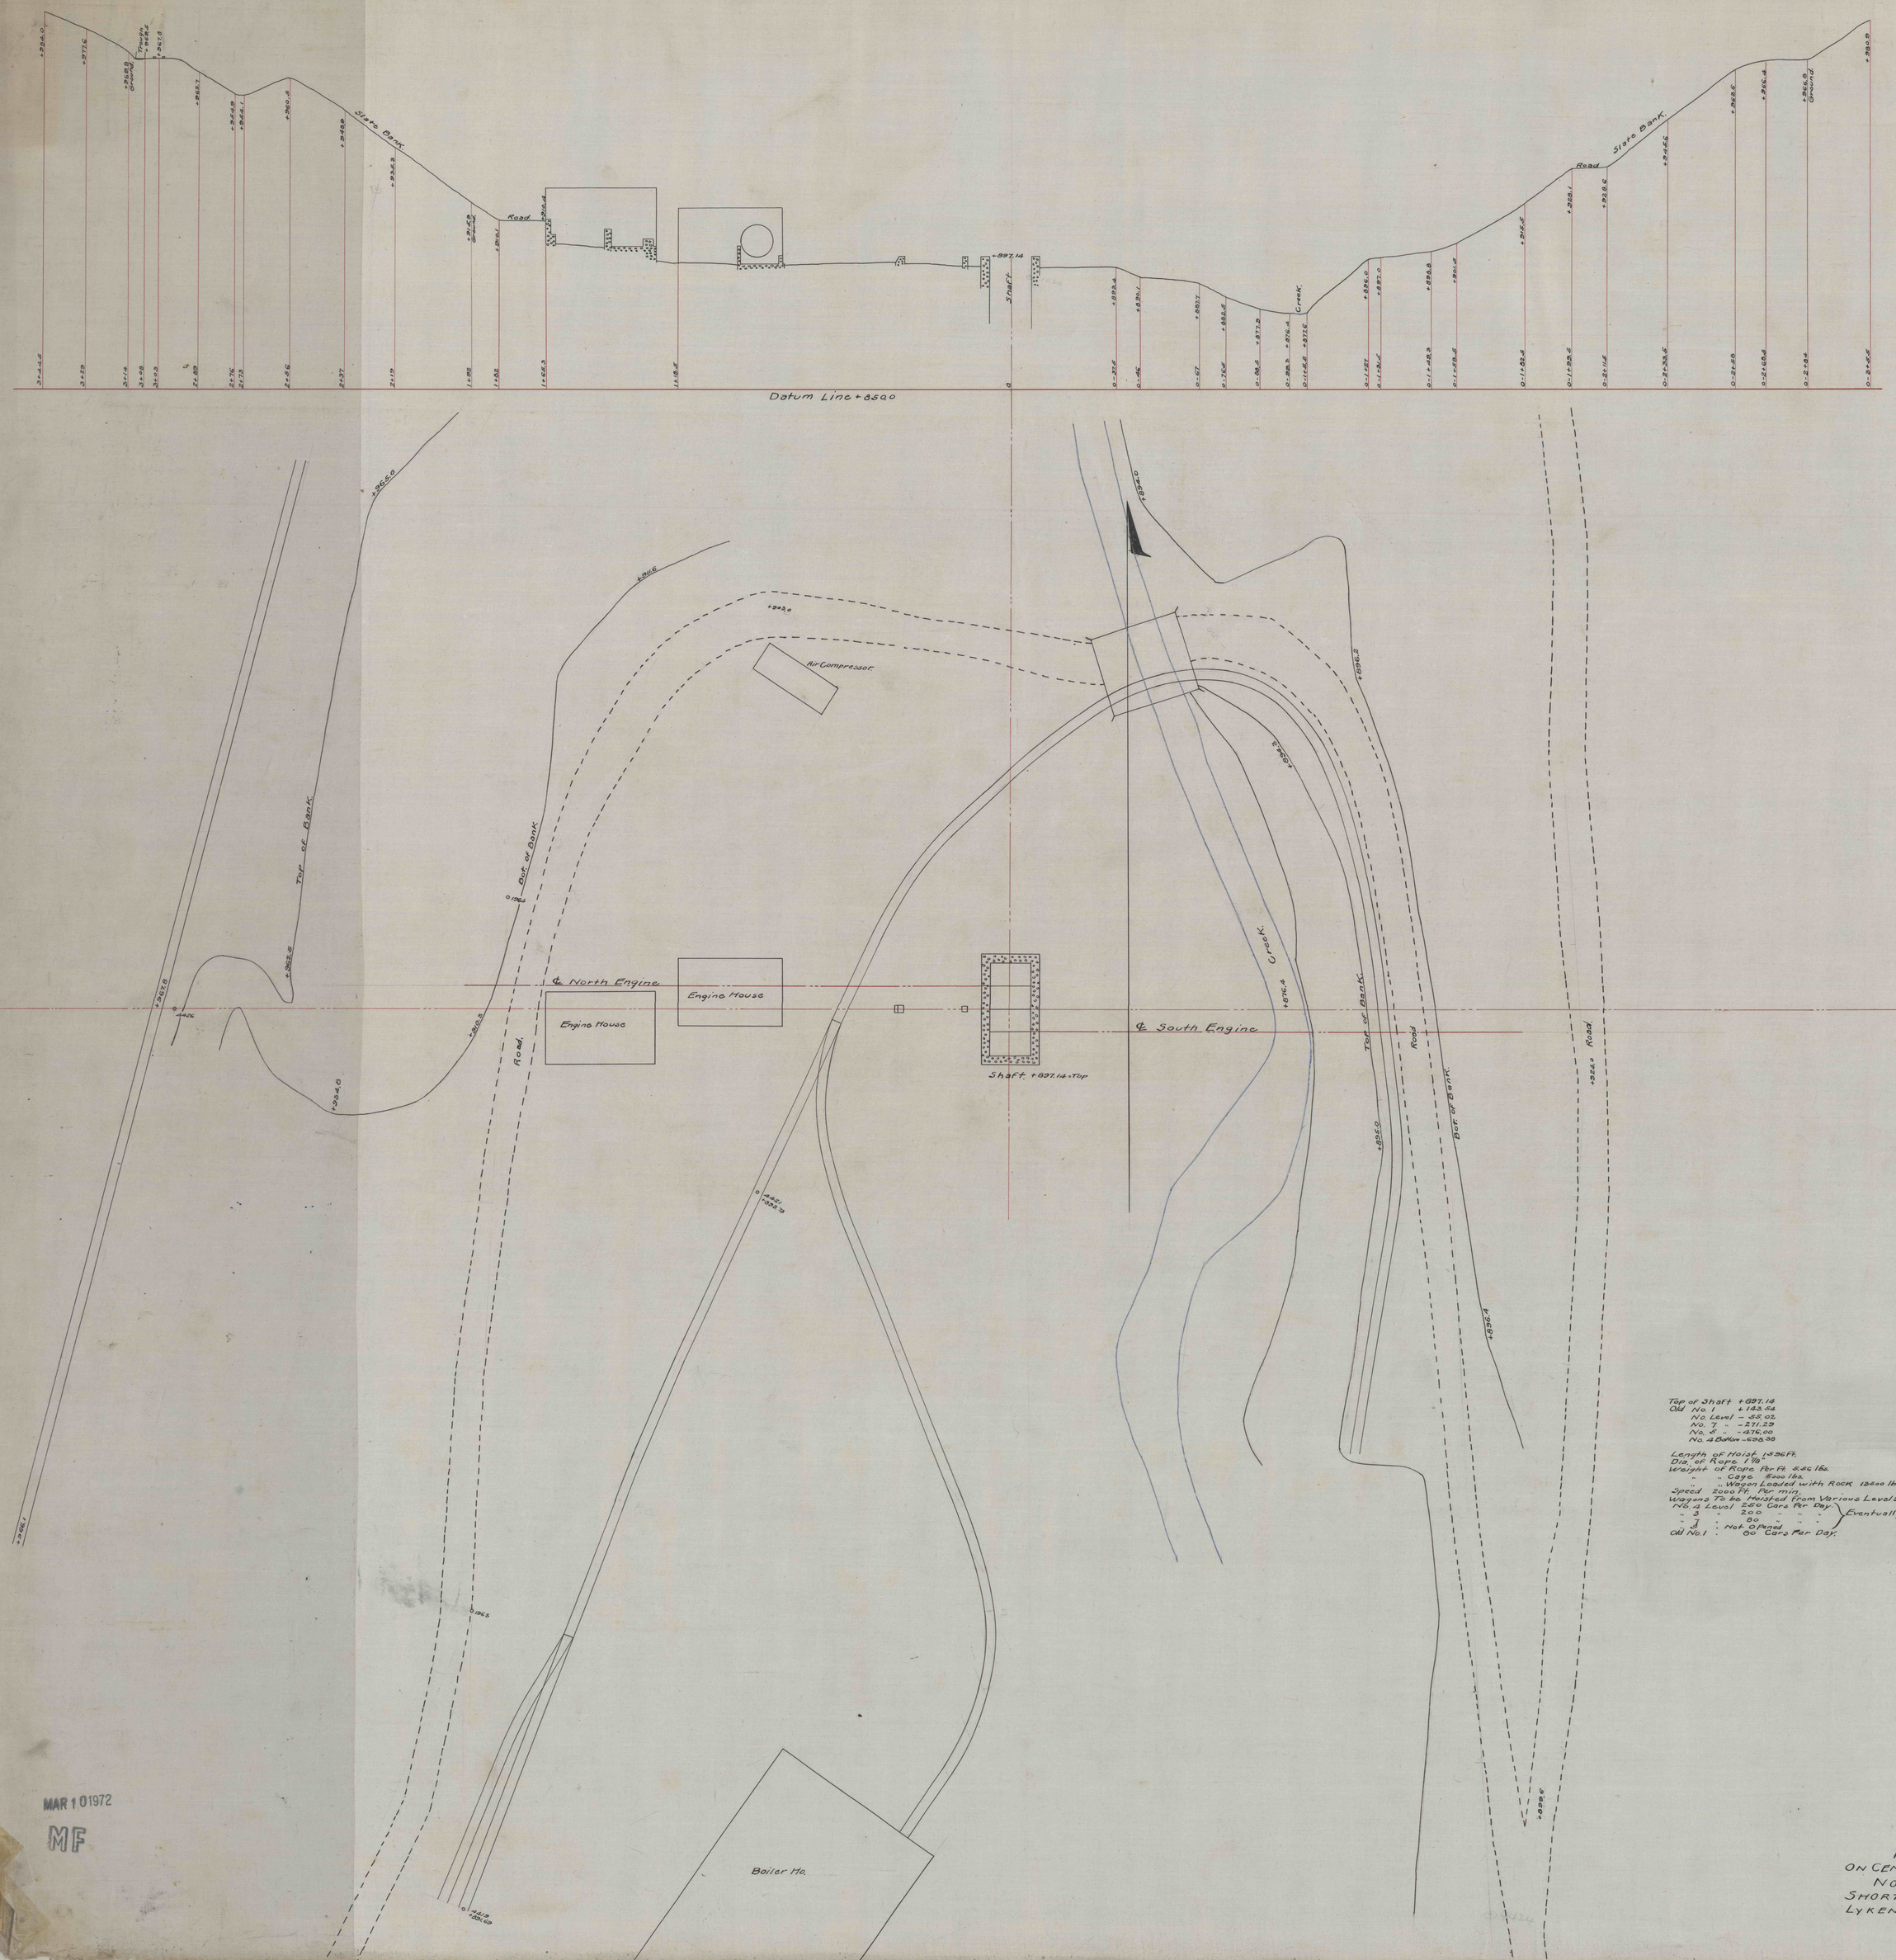

Top of Shaft +897.14
Old No 1 +143.54
No Level −88.03
No. 7 " −271.29
No. 5 " −476.00
No. 4 Below −626.38

Length of Hoist 1836 Ft.
Dia. of Rope 1 7/8"
Weight of Rope Per Ft. 8.56 lbs.
" " " Cage 8500 lbs.
" " " Wagon Loaded with Rock 12800 lbs.
Speed 2000 Ft. Per min.
Wagons To be Hoisted from Various Levels
No. 4 Level 250 Cars Per Day } Eventually all Coal will come from these Levels.
" 3 " 200 " " "
" 7 " 80 " " "
Old No. 1 " Not Opened
" 80 Cars Per Day.

PROFILE
ON CENTER LINE OF
NO. 1 SHAFT
SHORT MT. COLLIERY
LYKENS, PA. AUG. 29-1912
SCALE 1" = 20' E.K.S.

MAR 1 0 1972
MF