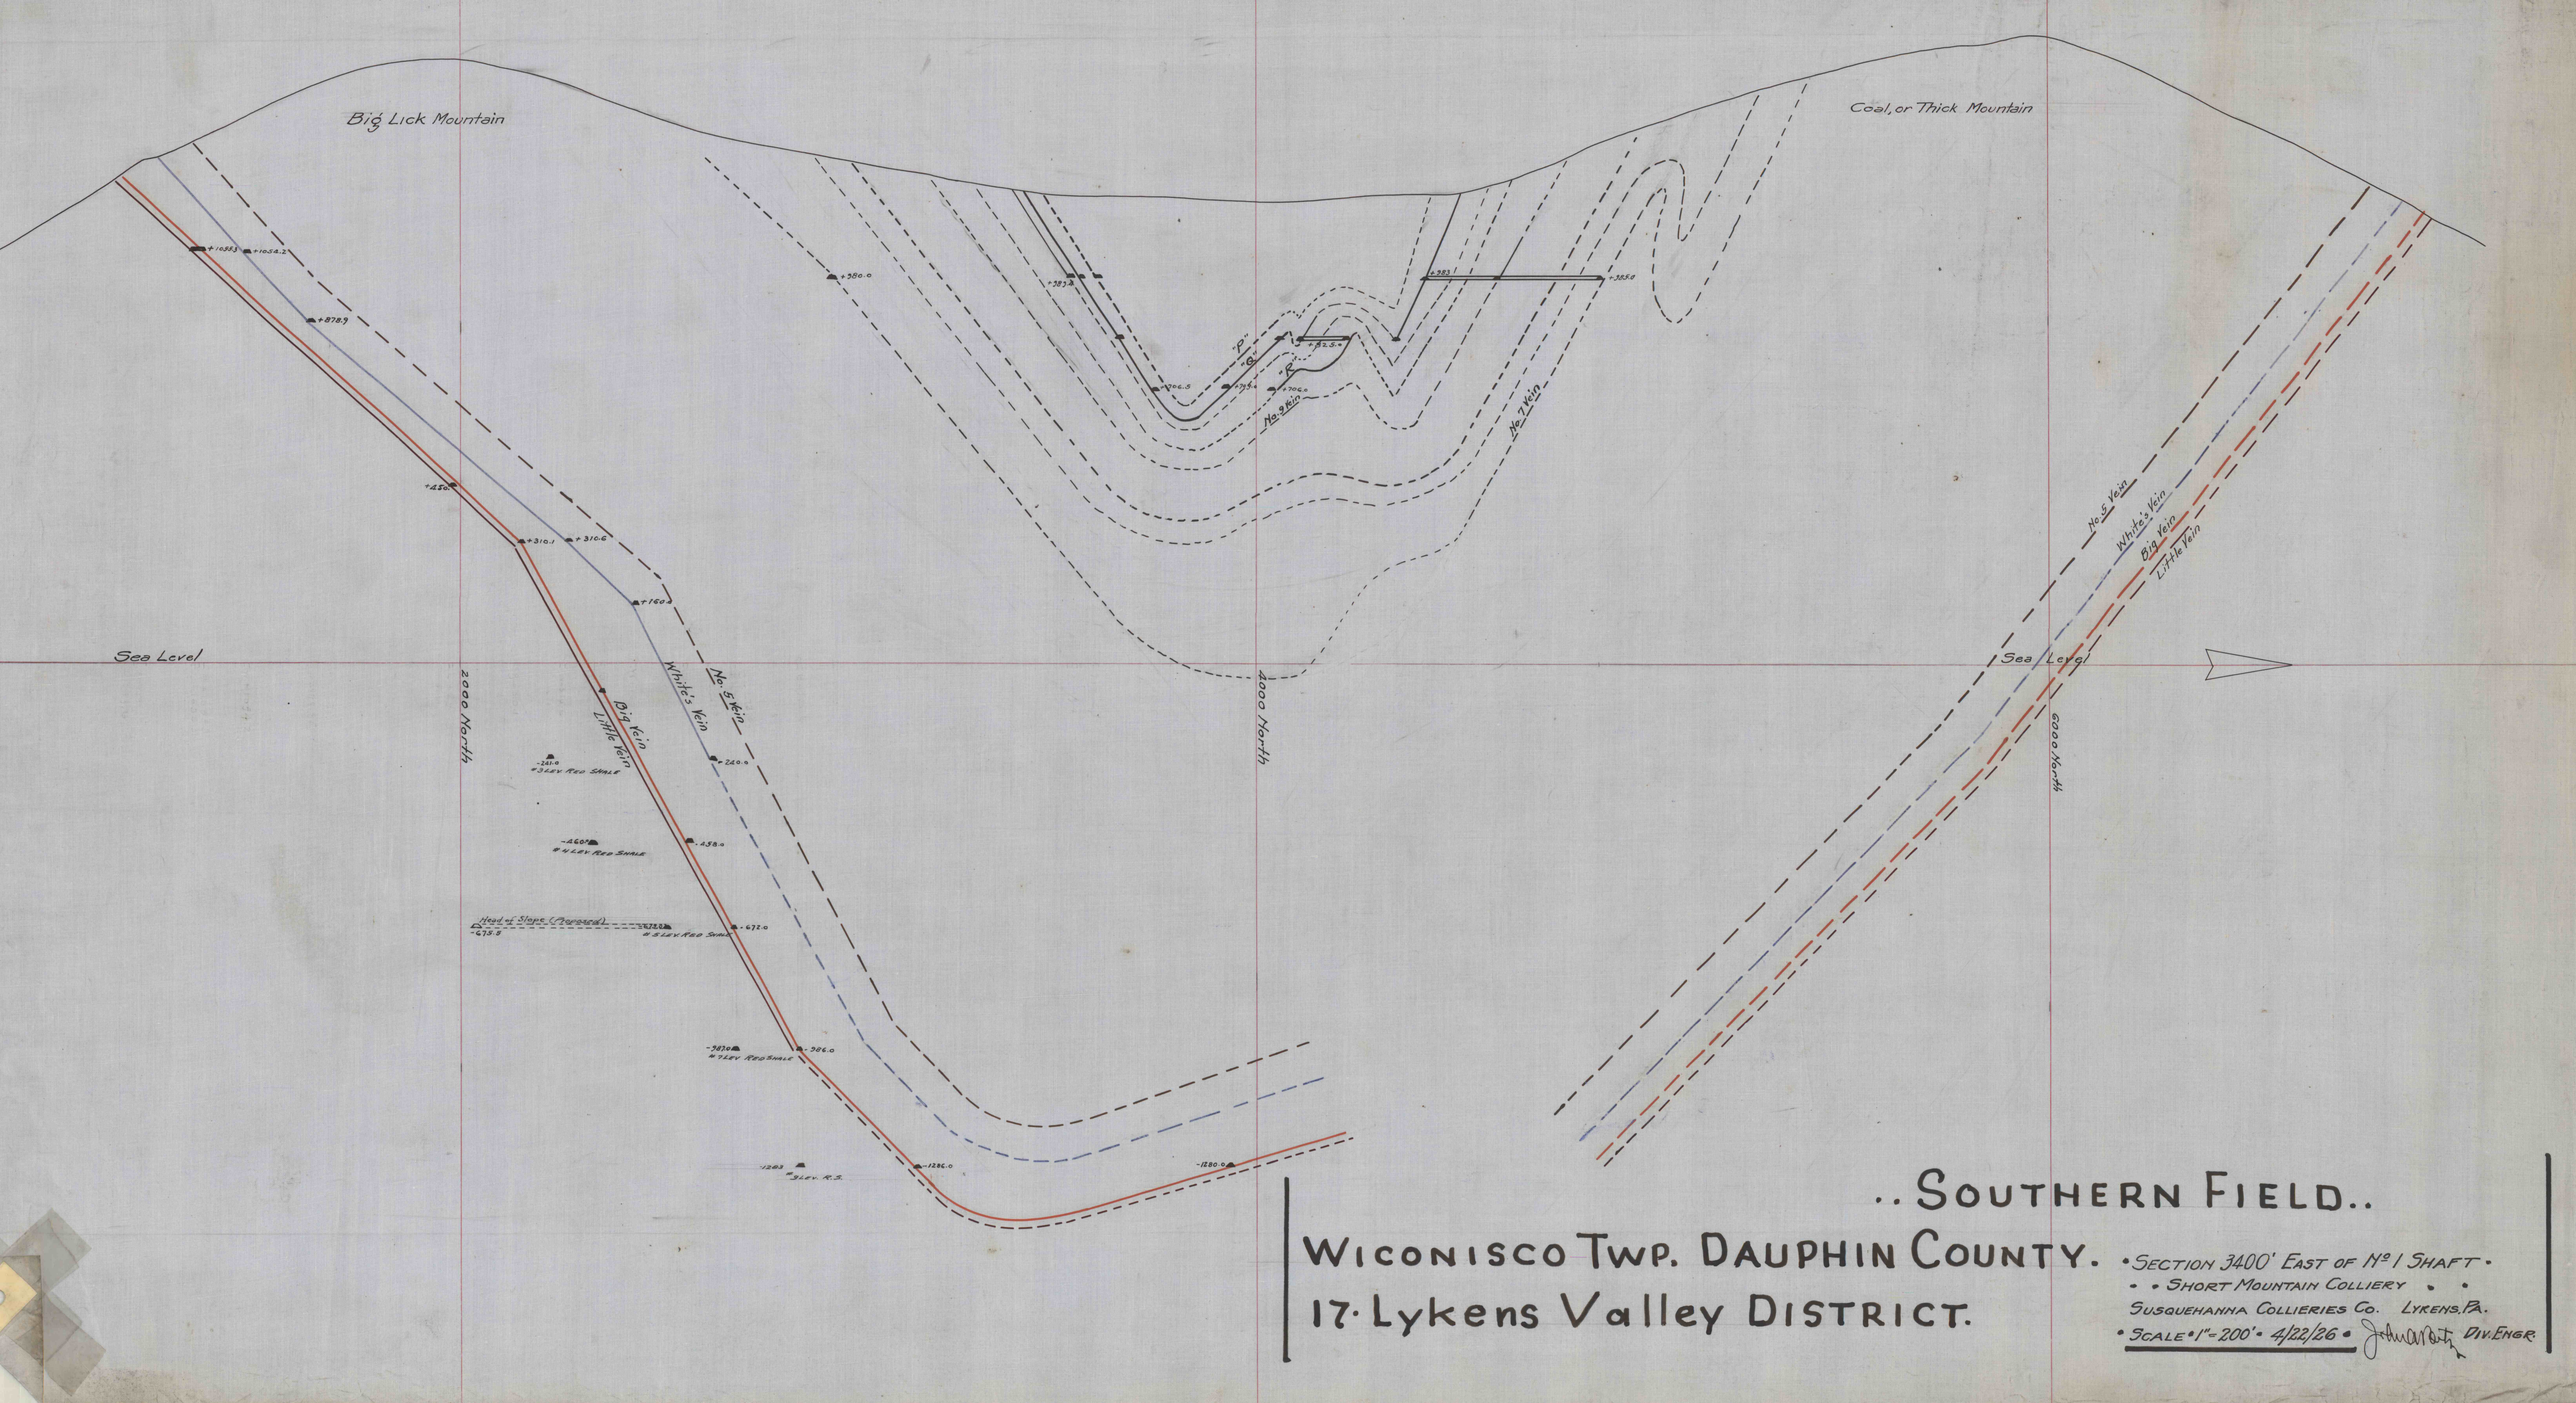
Big Lick Mountain
Coal, or Thick Mountain
Sea Level
2000 North
4000 North
6000 North
White's Vein
No. 5 Vein
Big Vein
Little Vein
No. 9 Vein
No. 7 Vein
Head of Slope (Proposed)
3 Lev. Red Shale
4 Lev. Red Shale
5 Lev. Red Shale
7 Lev. Red Shale
9 Lev. R.S.
.. SOUTHERN FIELD ..
WICONISCO TWP. DAUPHIN COUNTY.
17. Lykens Valley DISTRICT.
• SECTION 3400' EAST OF No. 1 SHAFT •
• • SHORT MOUNTAIN COLLIERY • •
SUSQUEHANNA COLLIERIES CO. LYKENS, PA.
• SCALE • 1" = 200' • 4/22/26 •
DIV. ENGR.