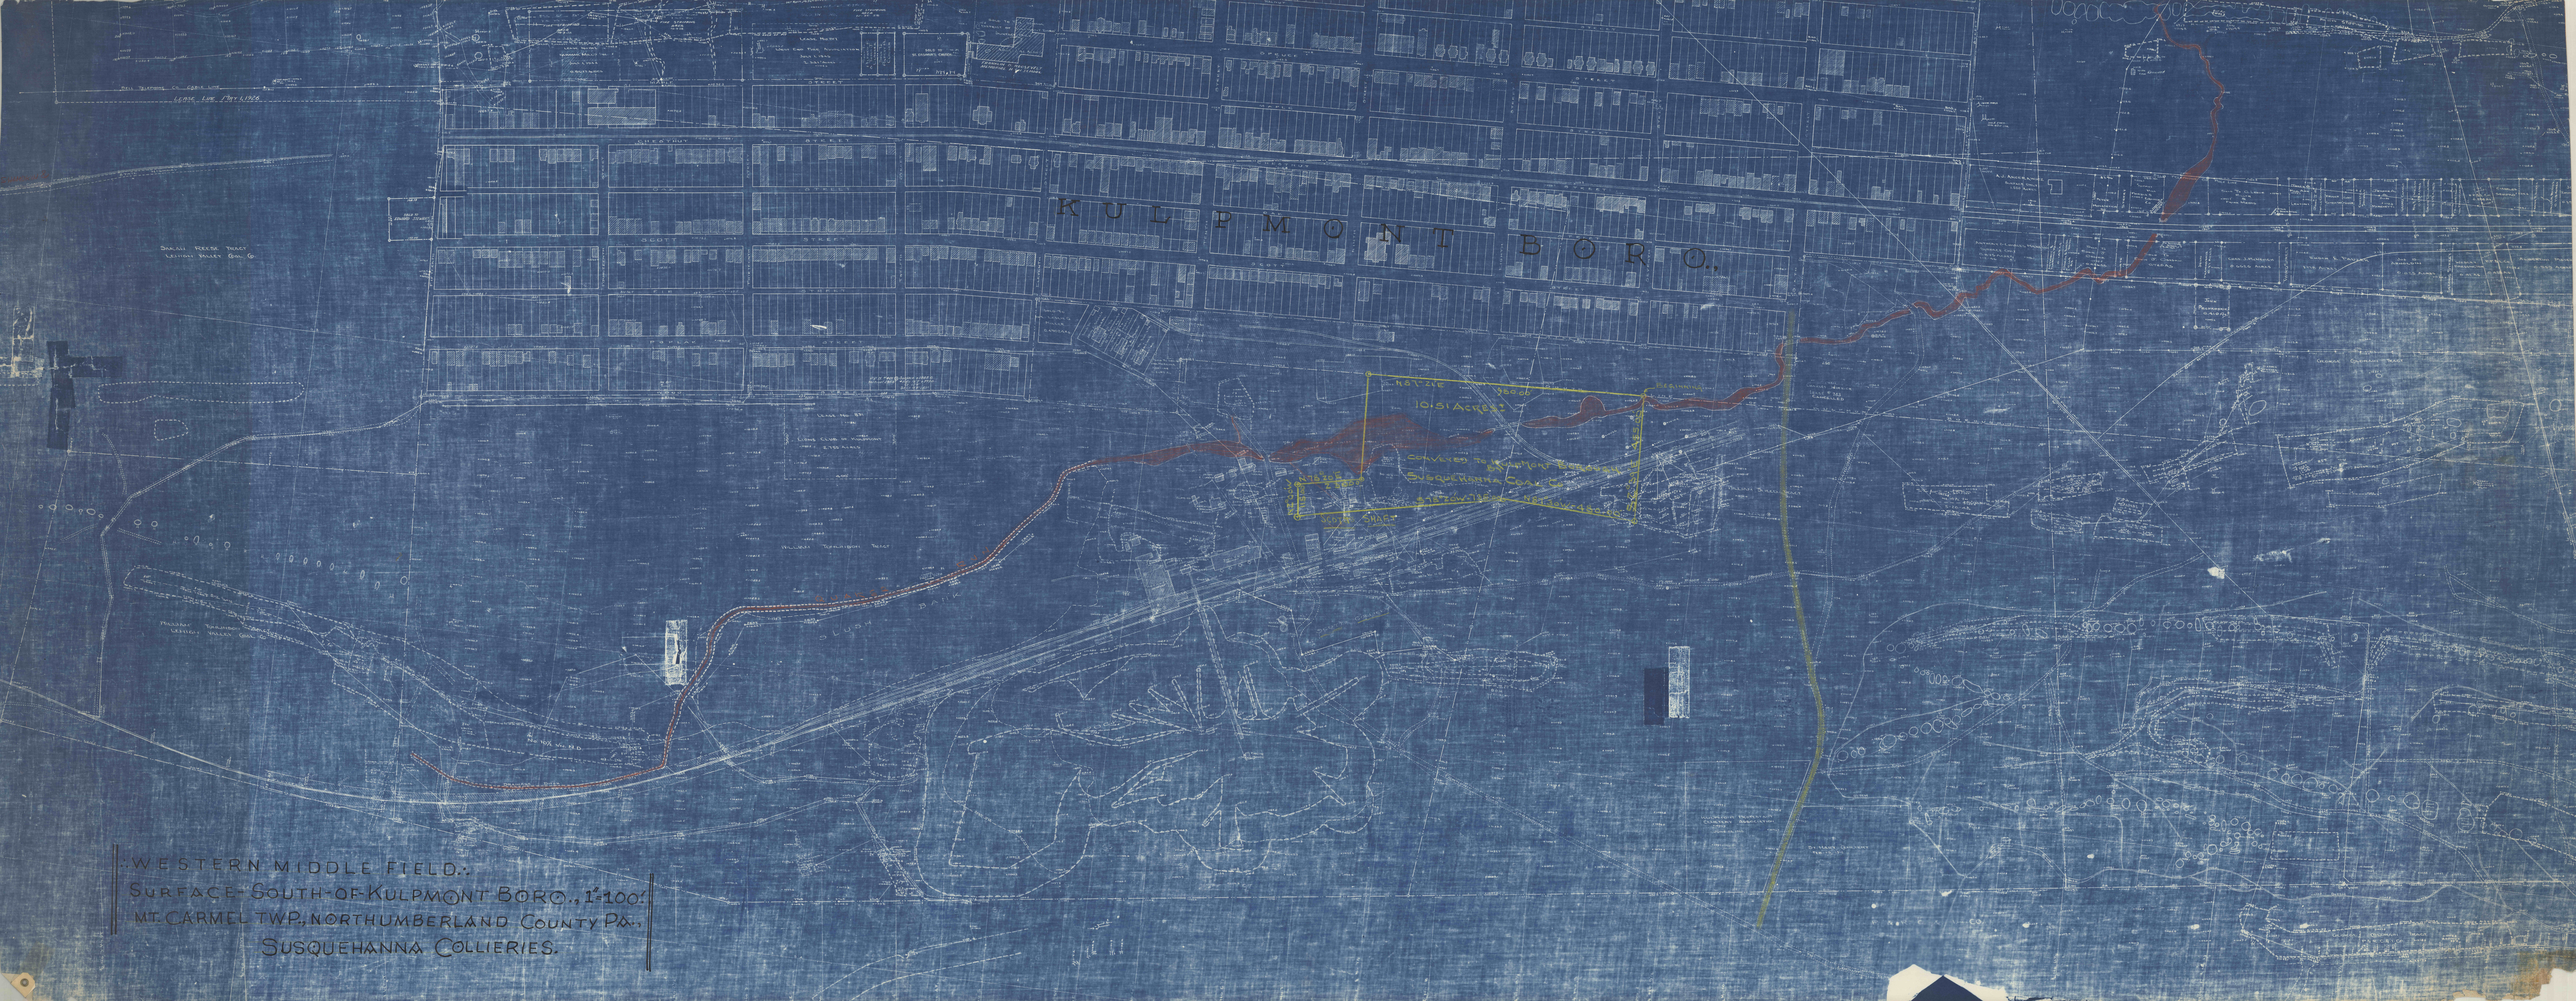

KULPMONT BORO.
N 87° 21' E
980.00'
BEGINNING
10.51 ACRES ±
CONVEYED TO KULPMONT BOROUGH
SUSQUEHANNA COAL CO.
N 78° 20' E
250.00'
N 2° 00' W
115.00'
S 78° 20' W - 735.00'
N 87° 30' W - 480.00'
S 7° 39' E - 465.00'
SCOTT'S SHAFT
QUAKER RUN
BATH HOUSE
WILLIAM SHEED TRACT
CHARLES WINNICK
LEASE # 743
CANCELLED
SOUTH LINE OF KULPMONT BOROUGH
ABANDONED
NO. 10½ V.N.
5-26-48

∴WESTERN MIDDLE FIELD.∴
SURFACE-SOUTH-OF-KULPMONT BORO., 1"=100'.
MT. CARMEL TWP., NORTHUMBERLAND COUNTY PA.,
SUSQUEHANNA COLLIERIES.