..EASTERN MIDDLE FIELD..HAZLE TWP., LUZERNE COUNTY PA.,

STOCKTON MINE SECTION NO: 3...8·HAZLETON DISTRICT..

NORTH

SCALE .1" = 100'..
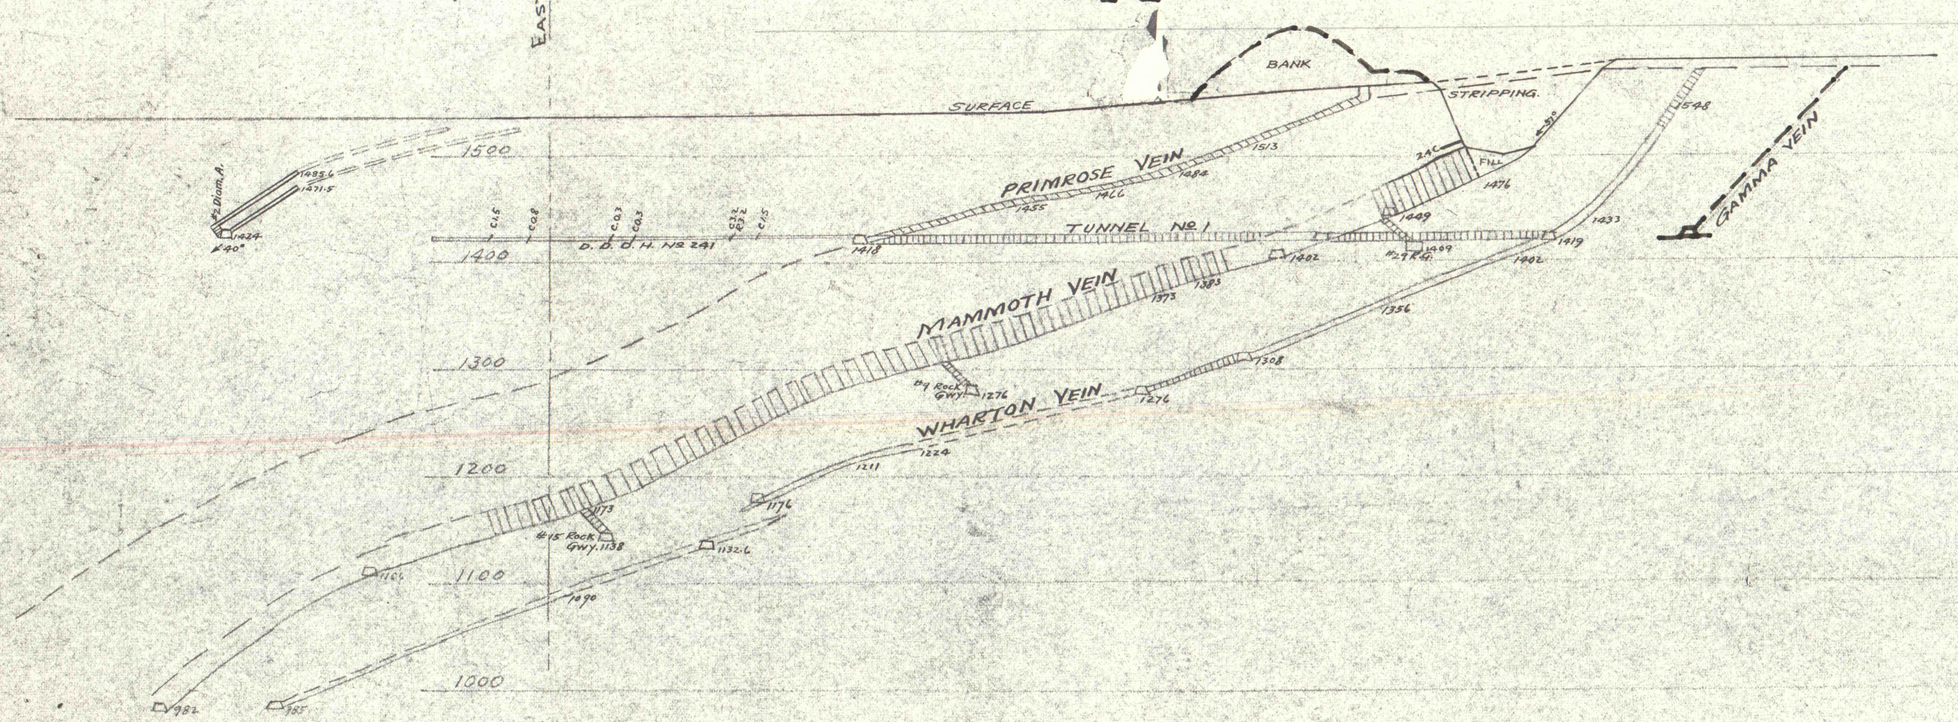
COXE BRO. & COMPANY, INC.,