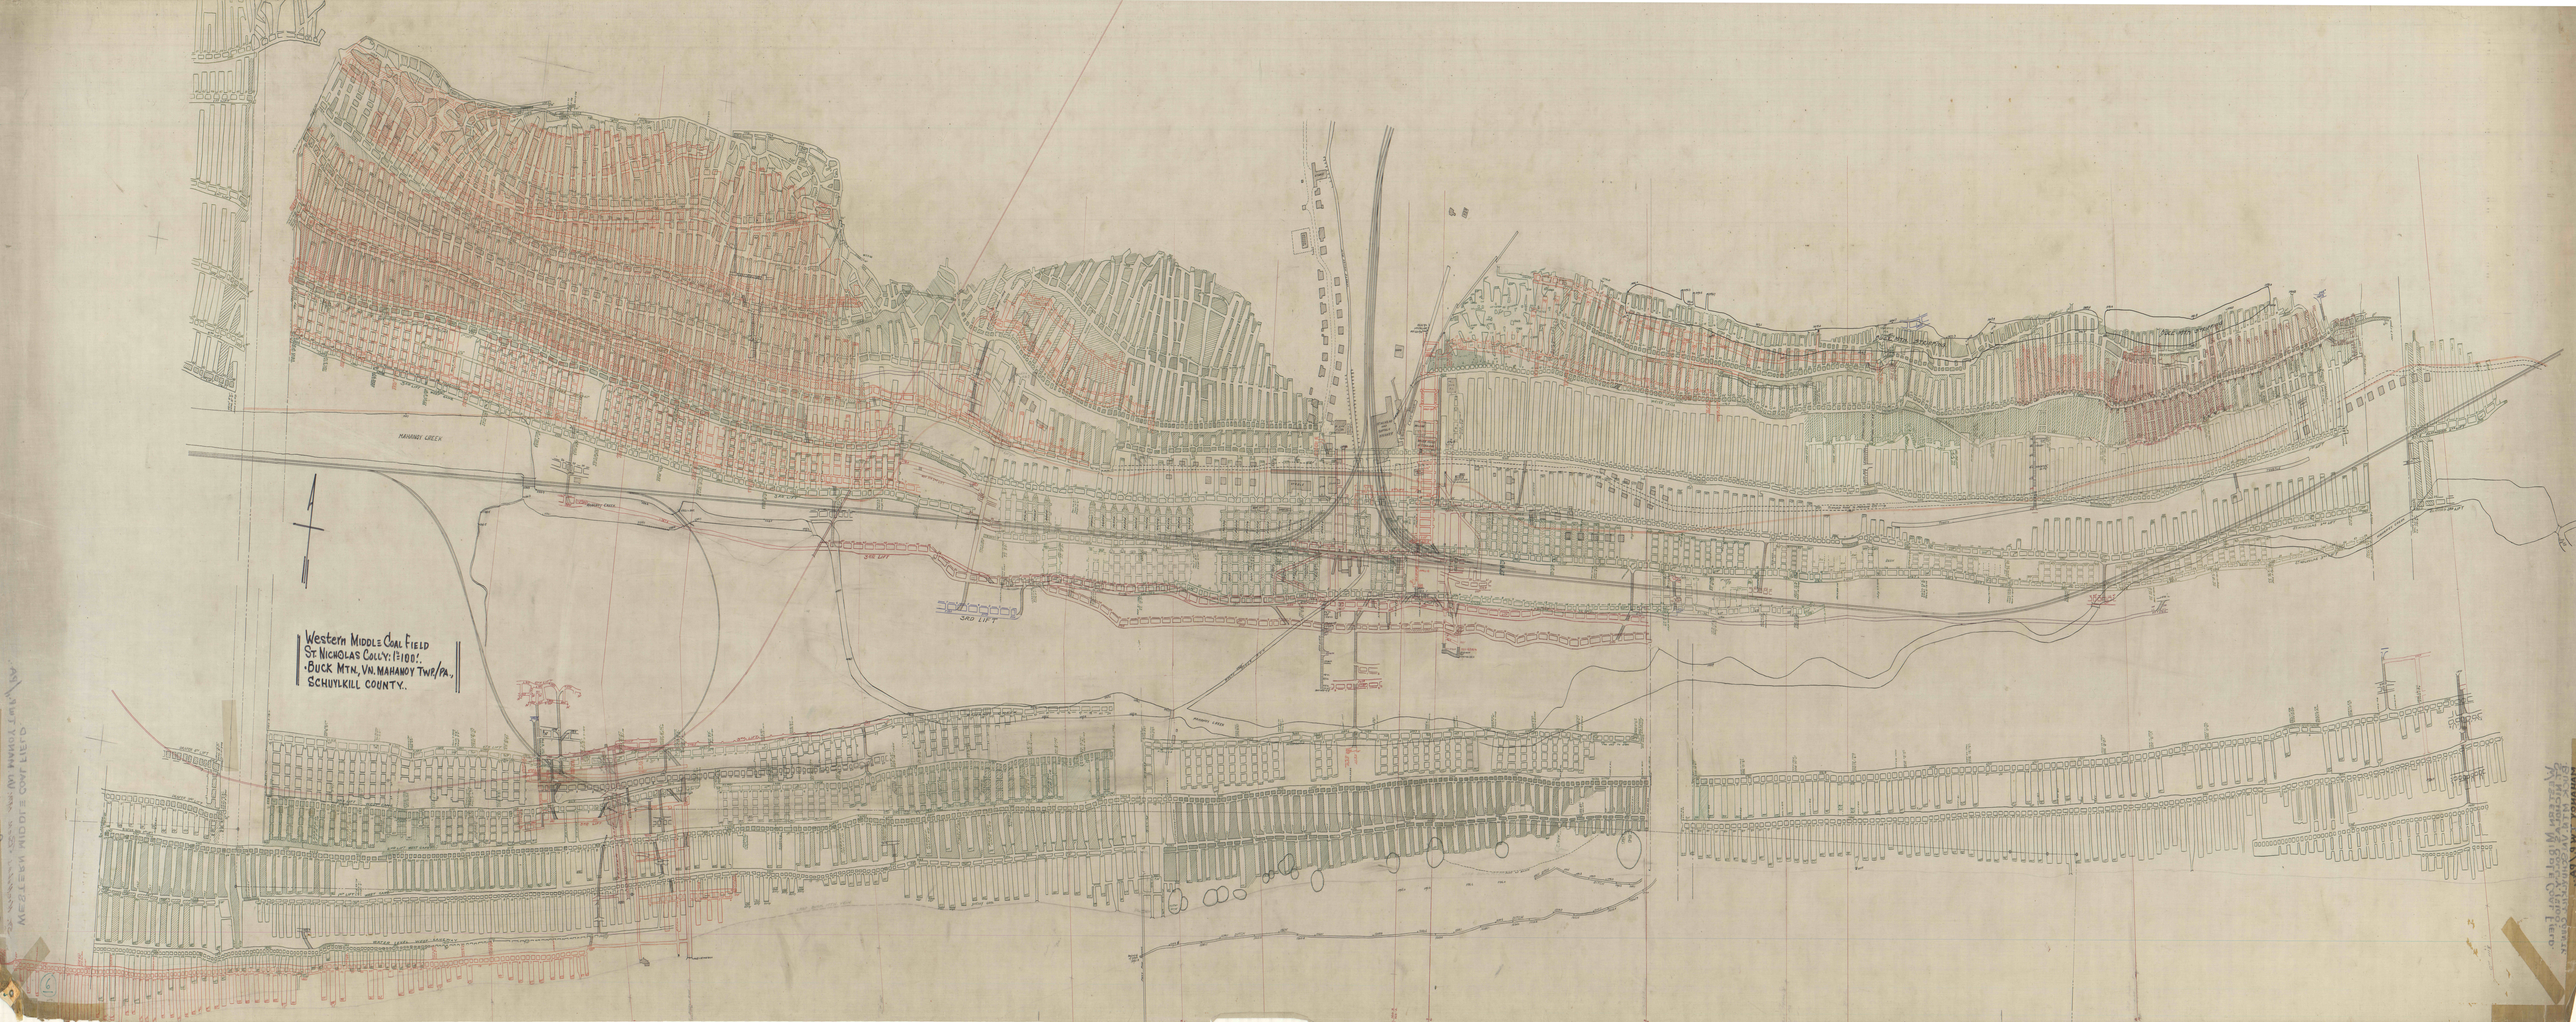

MAHANOY CREEK
3RD LIFT
4TH LIFT
DEC. 2-1912.

Western Middle Coal Field
St. Nicholas Coll'y: 1"=100'.
·Buck Mtn., Vn. Mahanoy Twp./Pa.,
Schuylkill County..