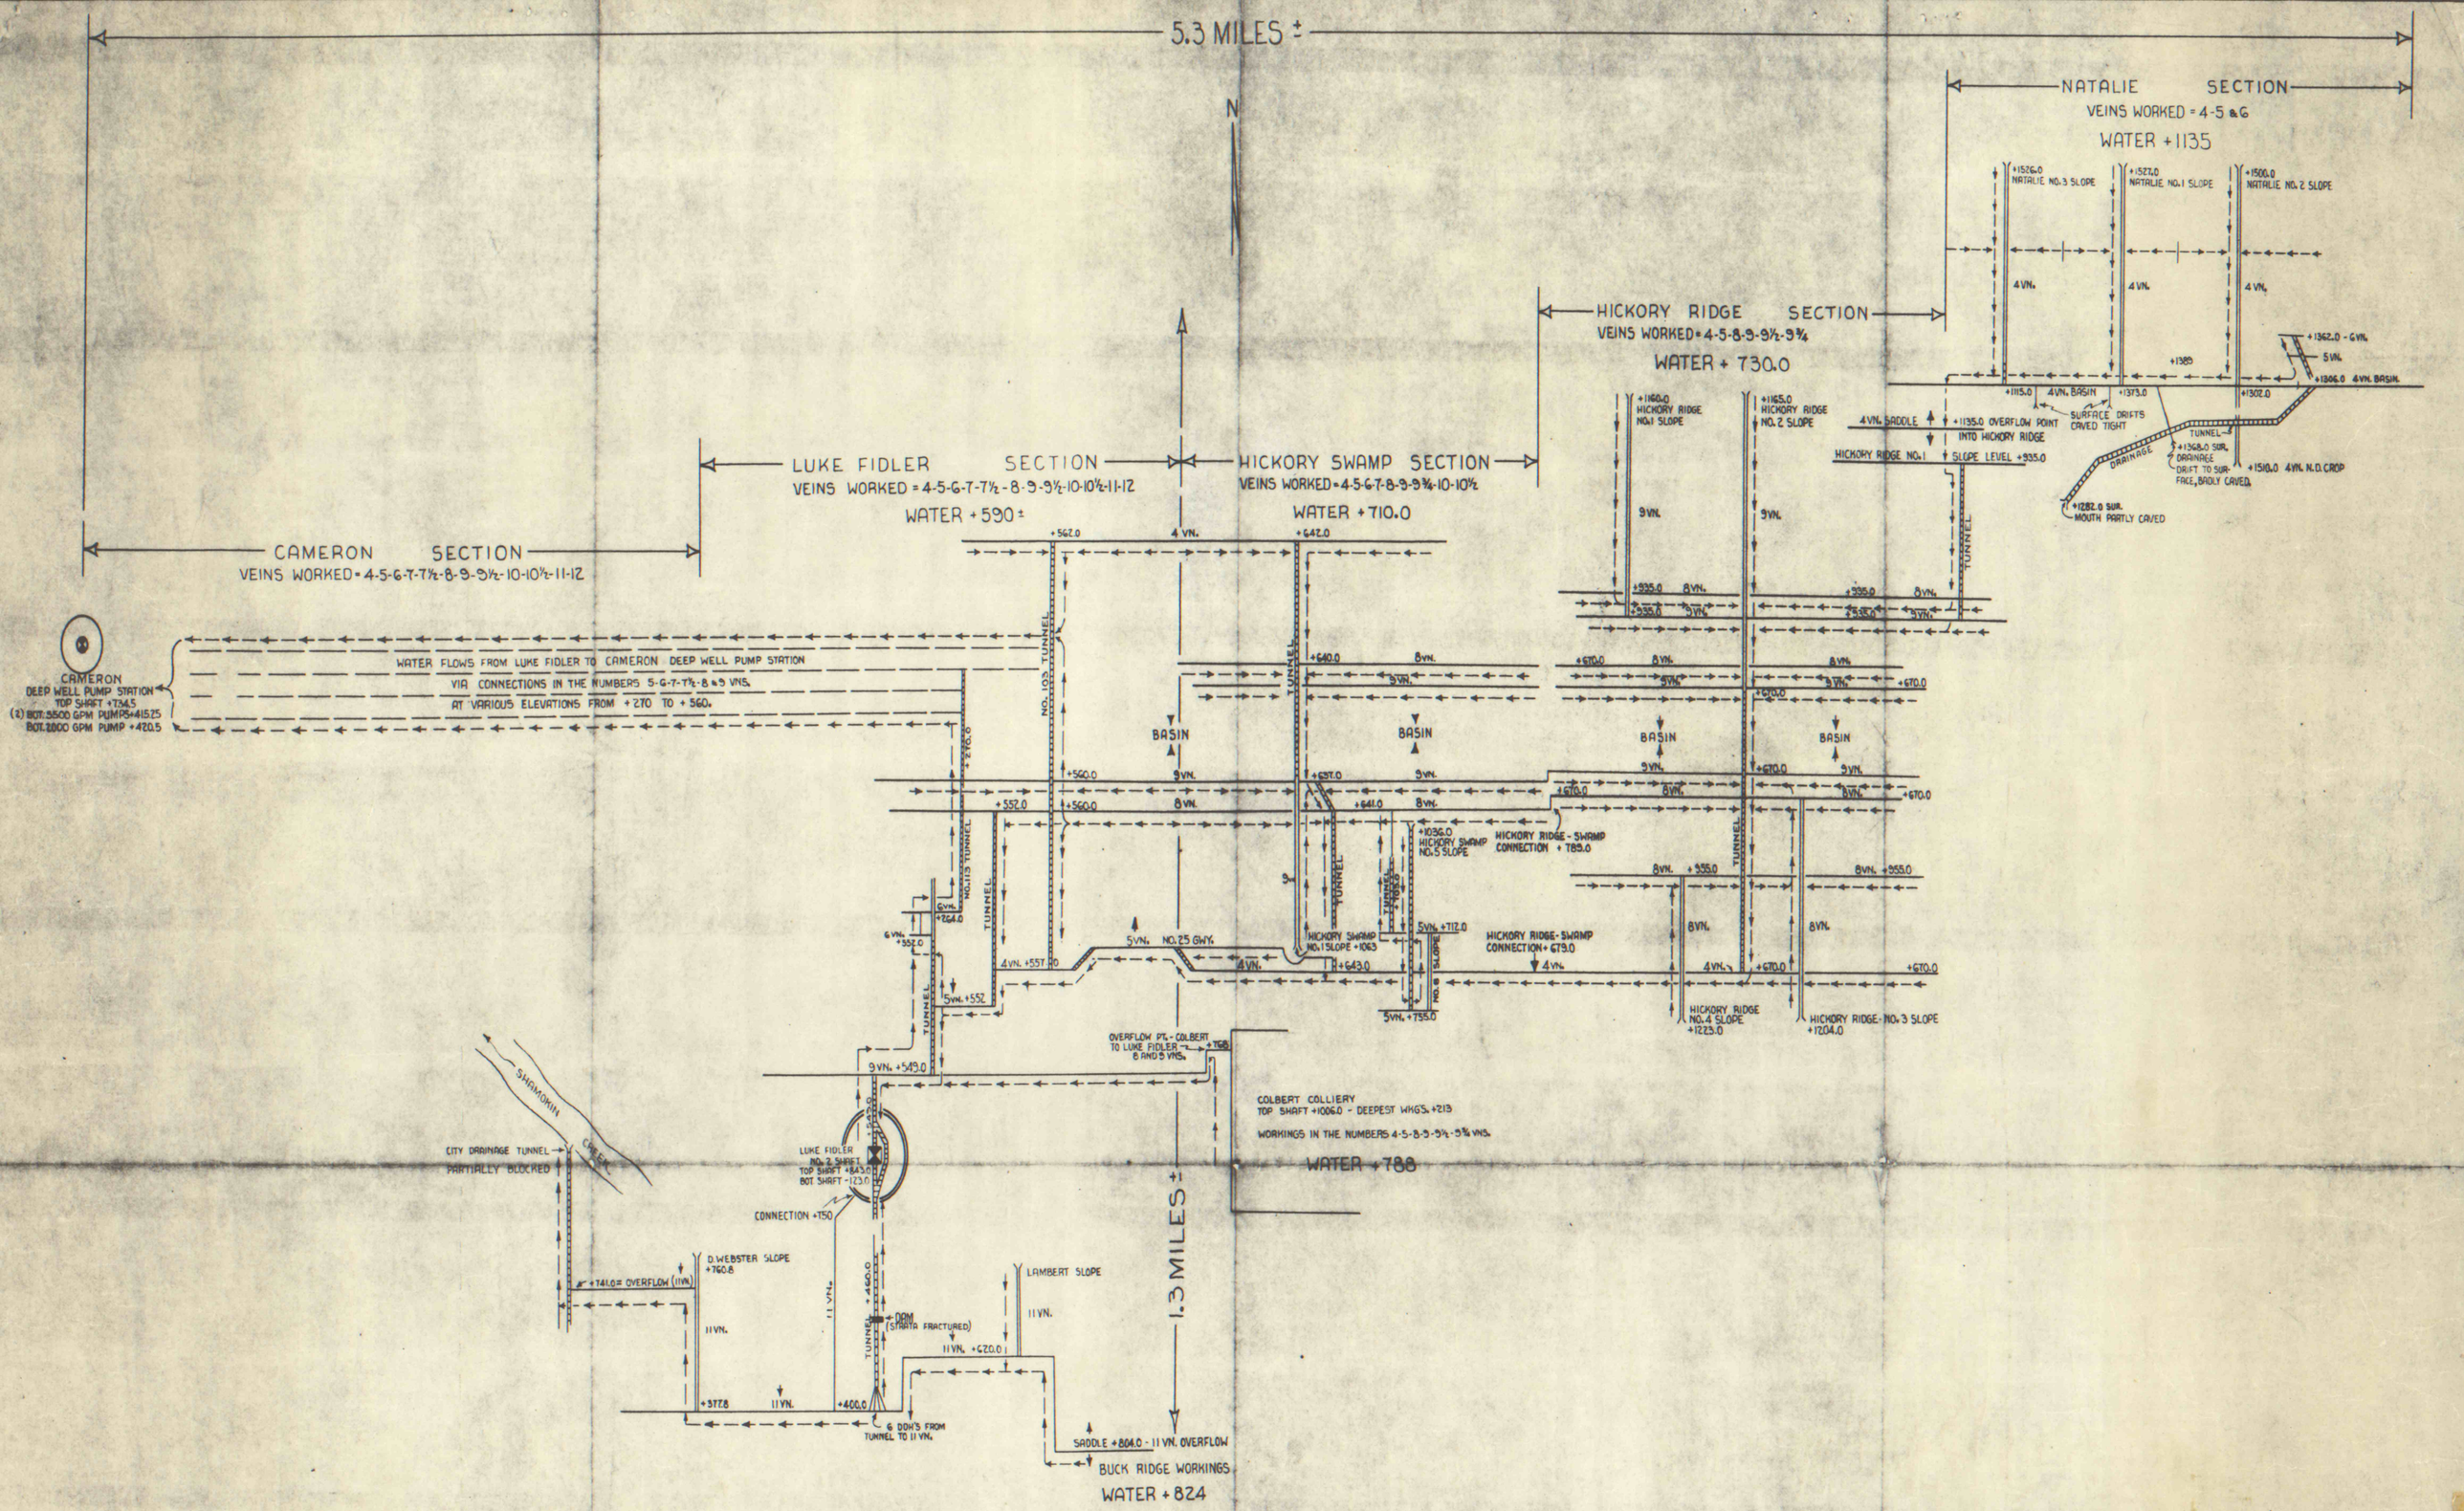

SUSQUEHANNA COLLIERIES DIVISION
THE M.A. HANNA COMPANY
GLEN BURN COLLIERY
SHAMOKIN, PA.

SCHEMATIC MAP SHOWING INTERCONNECTED ABANDONED MINES AND WATER FLOW AFFECTING CAMERON DEEP WELL PUMPING STATION

5-8-56
NO SCALE