


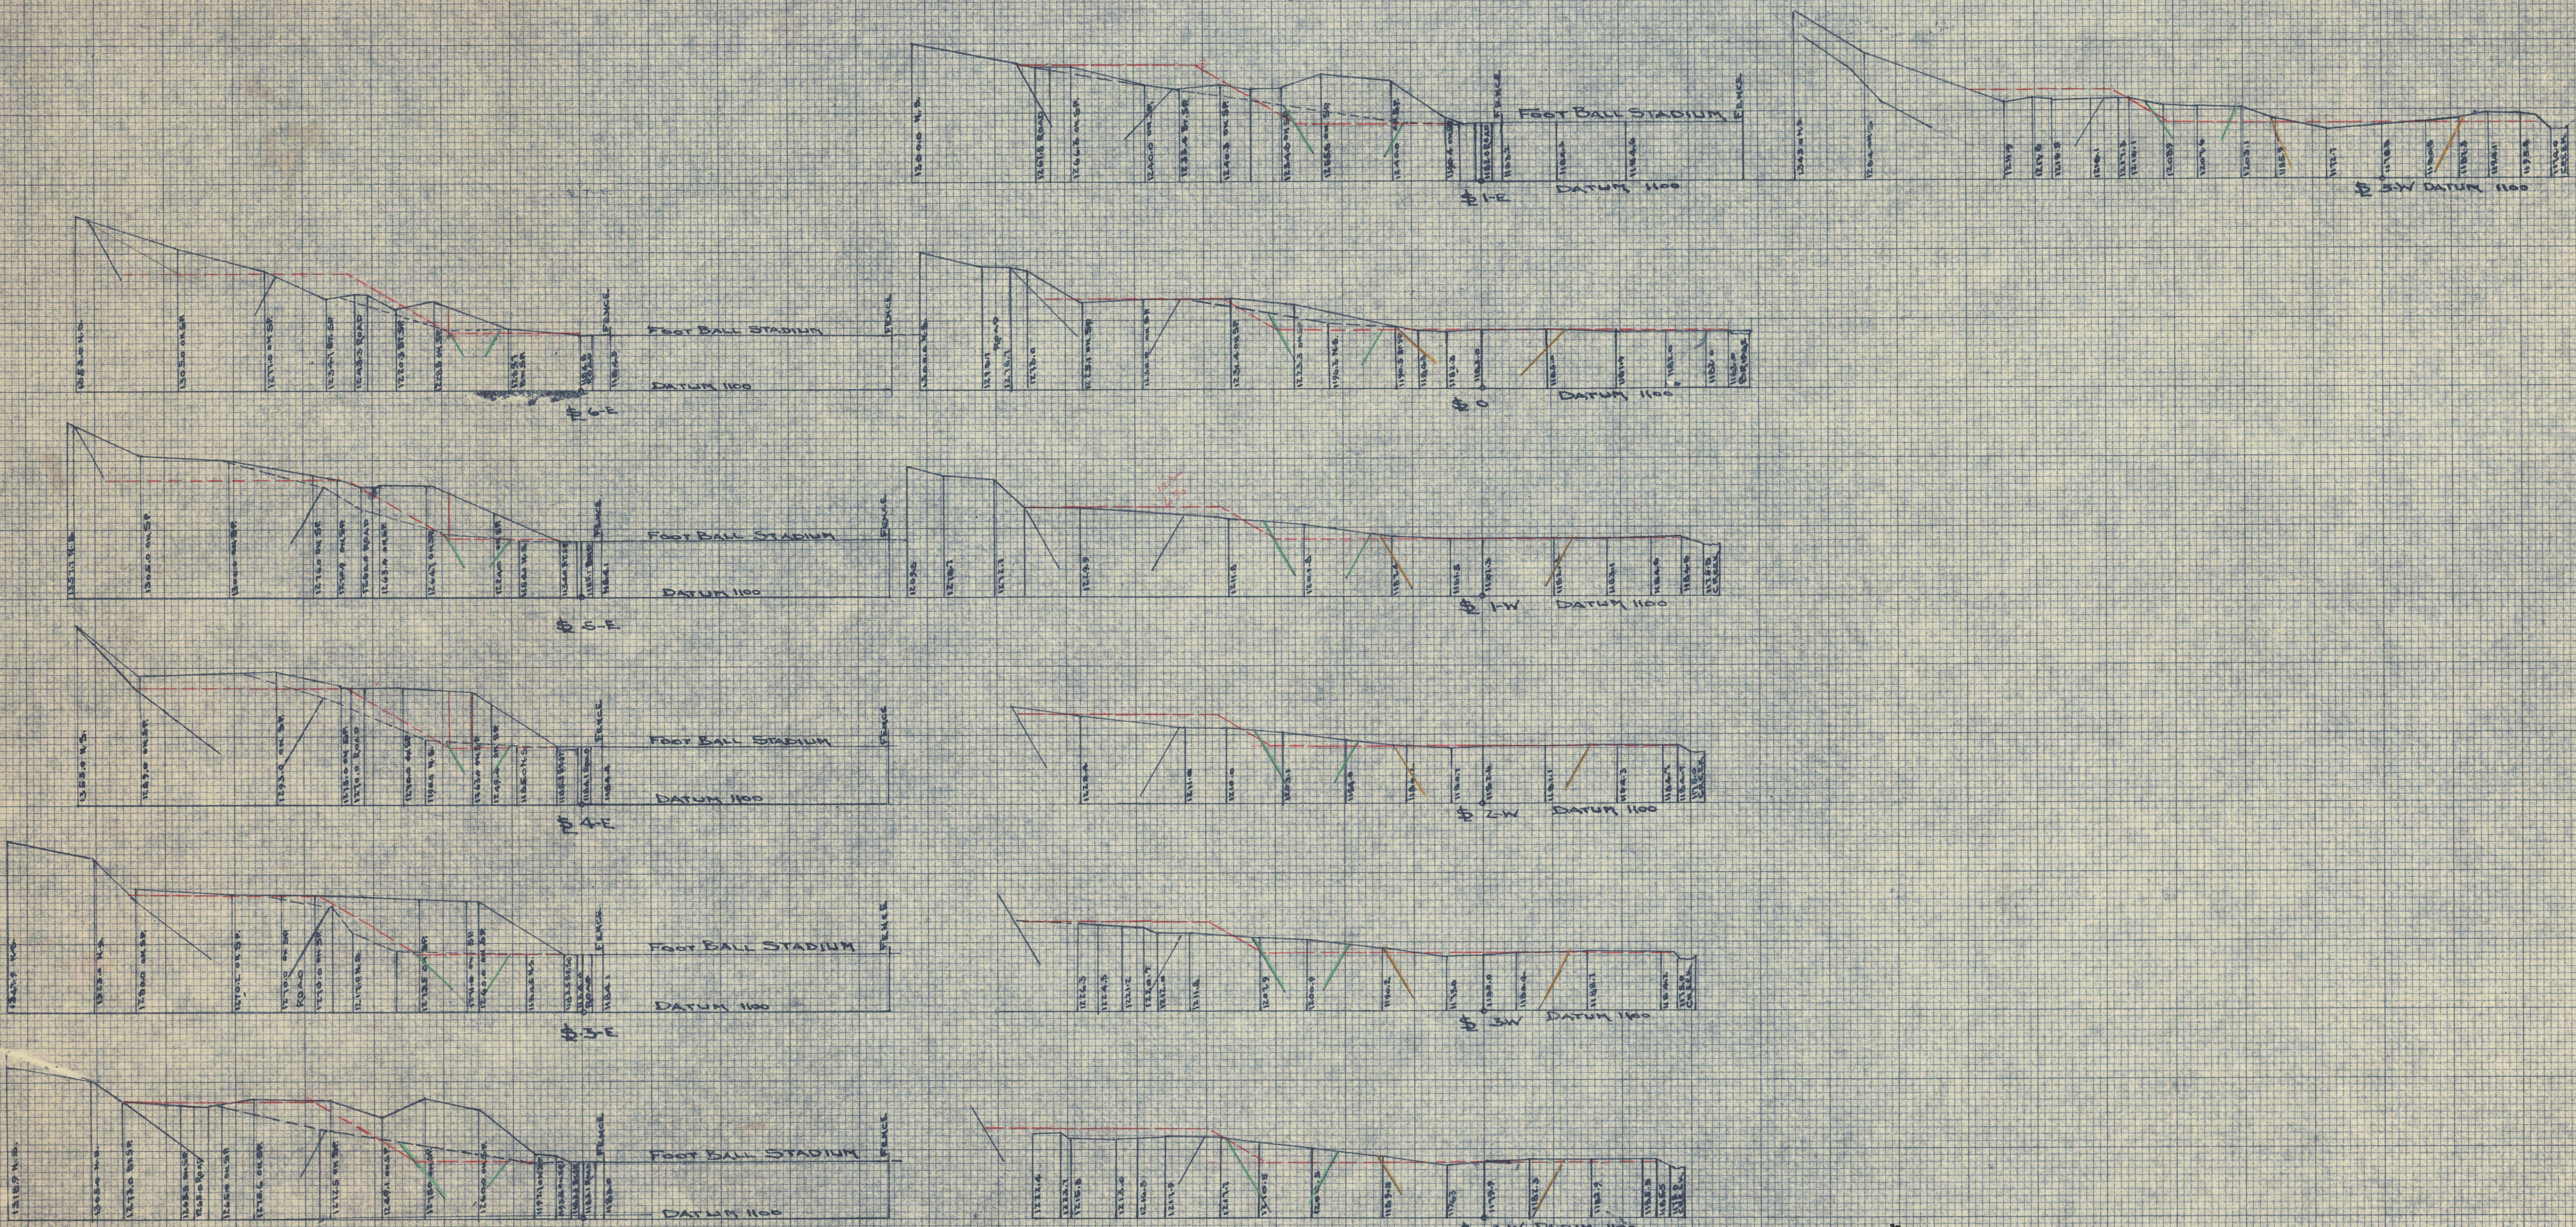

WESTERN Middle Field
 Mahanoy City Colliery: "X"-sections. Spoil Bank Removal.
 PROJECT NO: AS-38-MAHAN TWP, SCHUYLKILL County PA,
 10 EAST MAH. DISTRICT. Reading Anthracite COLLIERIES.
 "SHEET. 1 OF 2."