


80 70 60 50 40 30 20 10 0 10 20 30 40 50 60 70 80

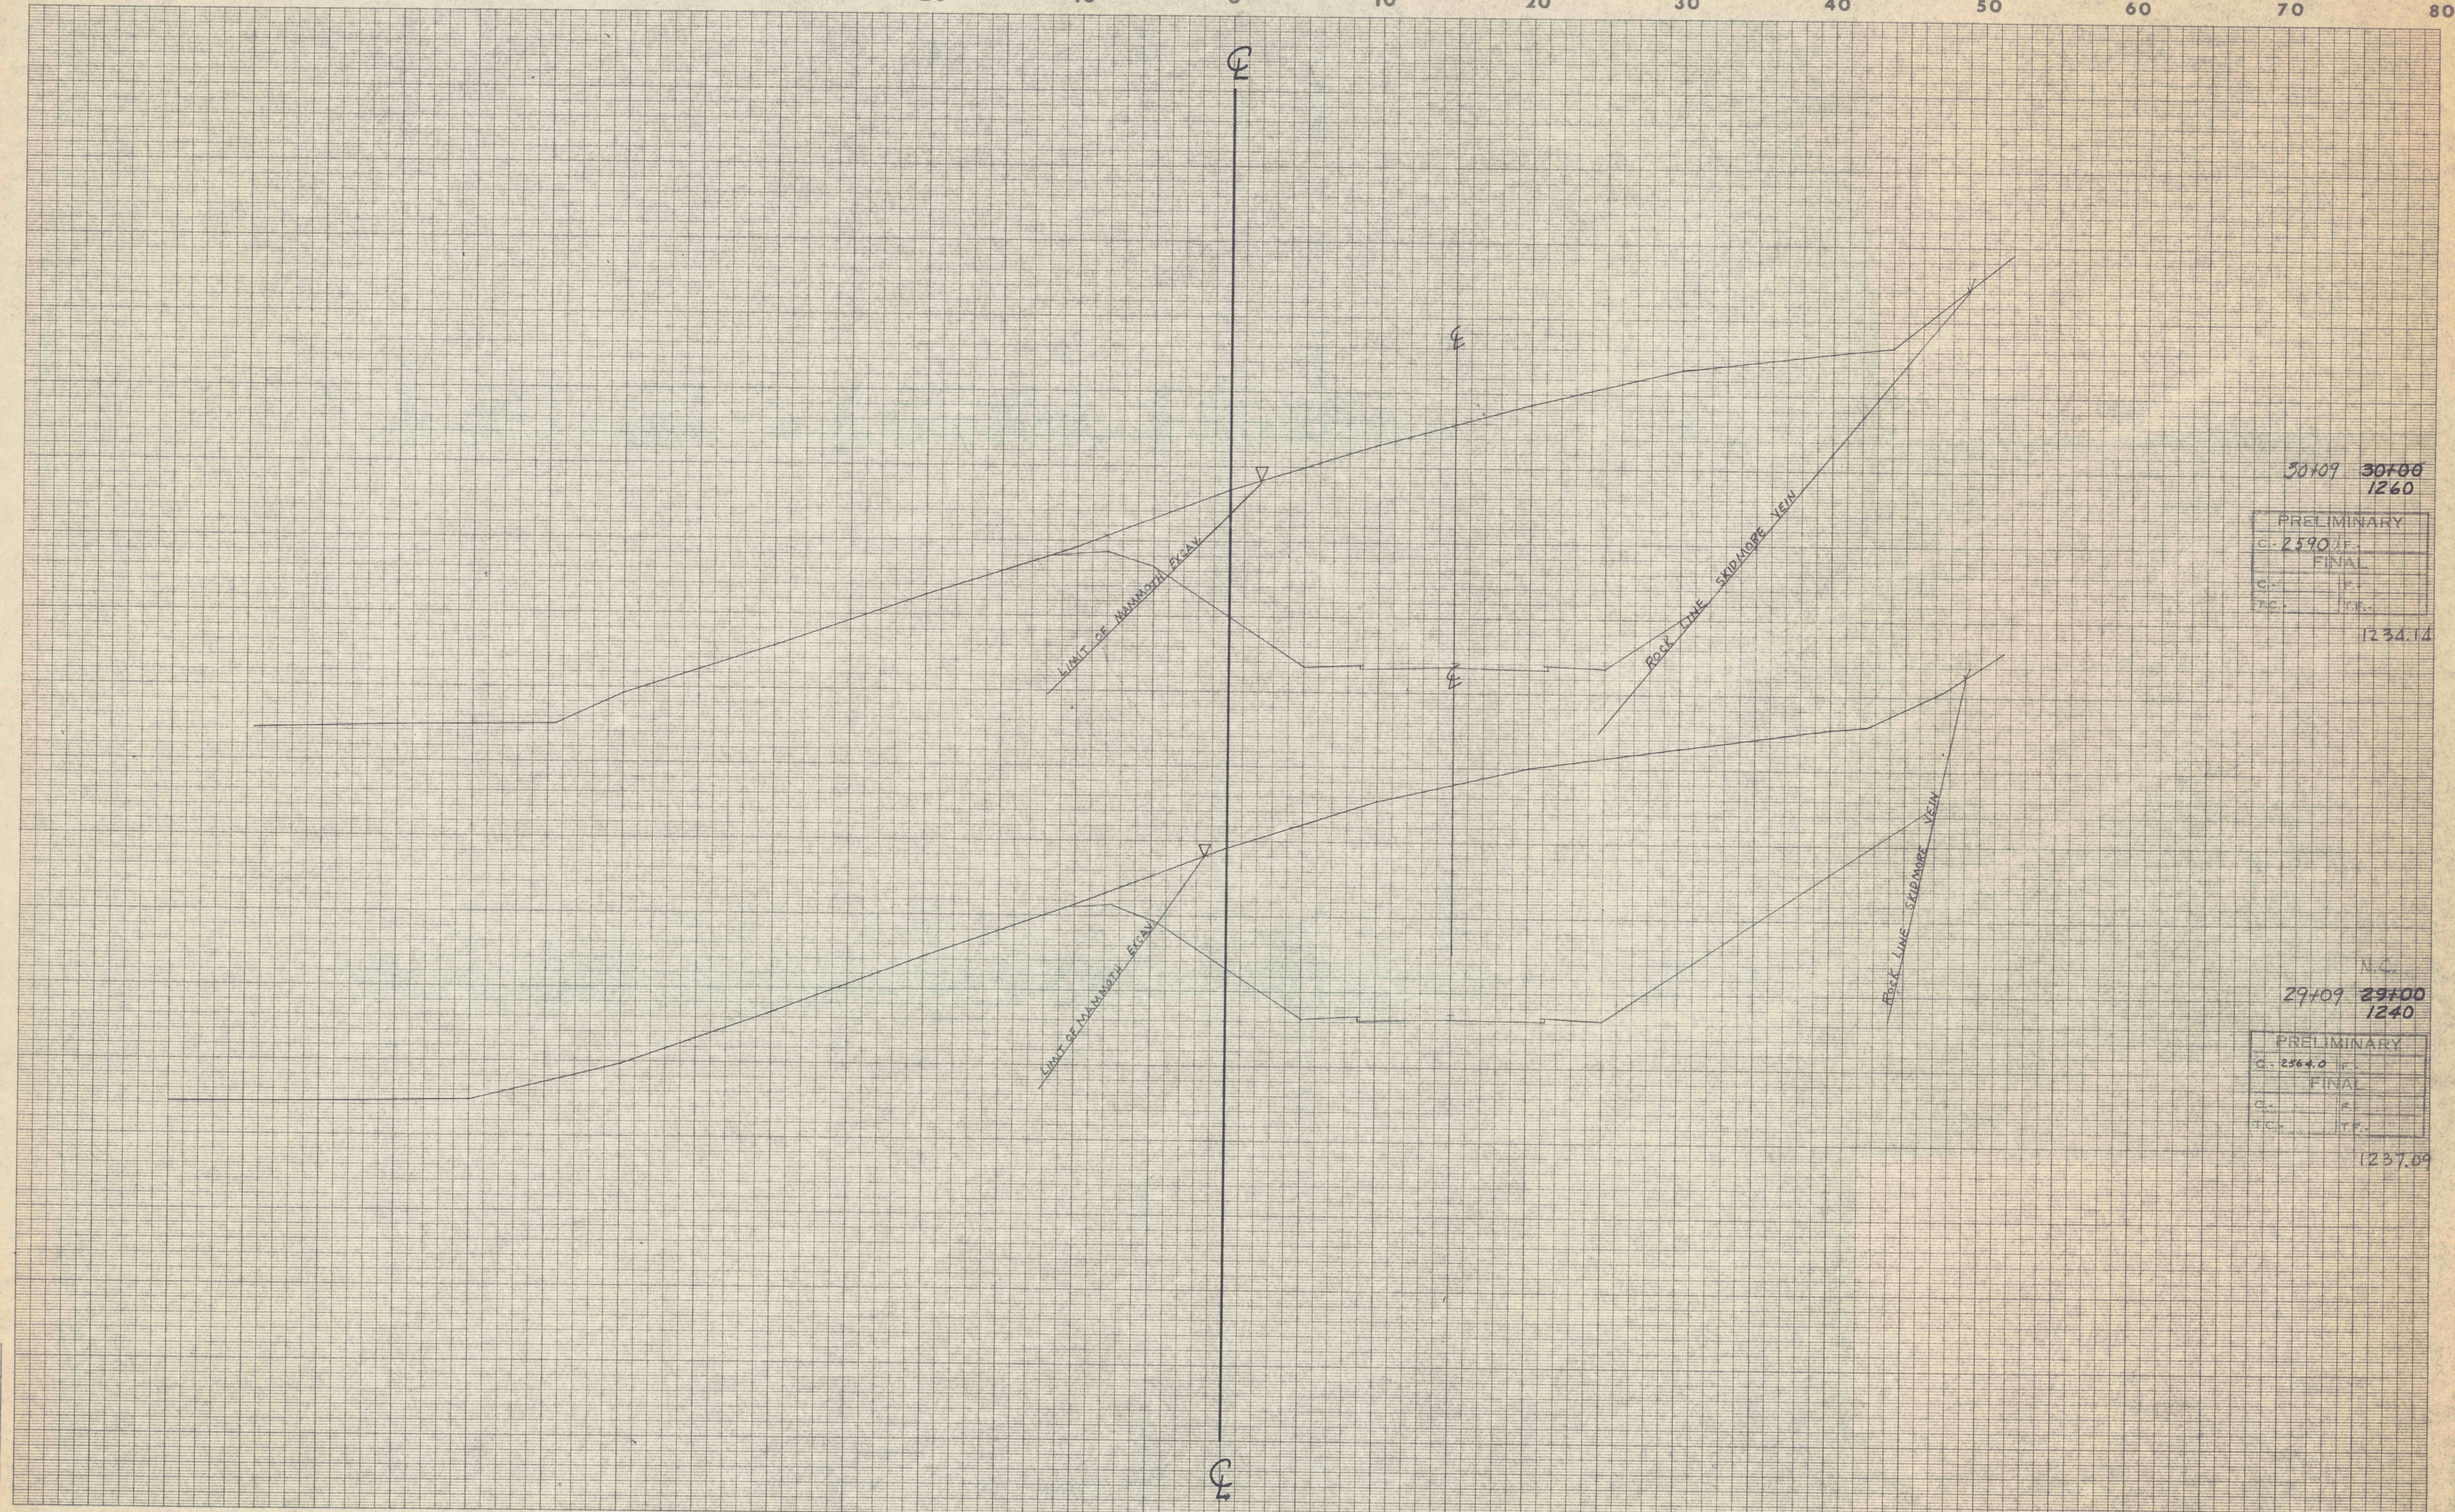

30109 30100
1260

PRELIMINARY	
C. 2590.0	F.
FINAL	
C.	F.
T.C.	T.F.

1234.14

N.C.
29109 29100
1240

PRELIMINARY	
C. 2564.0	F.
FINAL	
C.	F.
T.C.	T.F.

1237.09

Application No.	
Route No.	
Original Platted by	
" Checked by	
Template by	
Area by	
Finals Platted by	
" Checked by	
Area by	
" Checked by	

40 30 20 10 0 10 20 30 40 30 20 10 0 10 20 30 40