


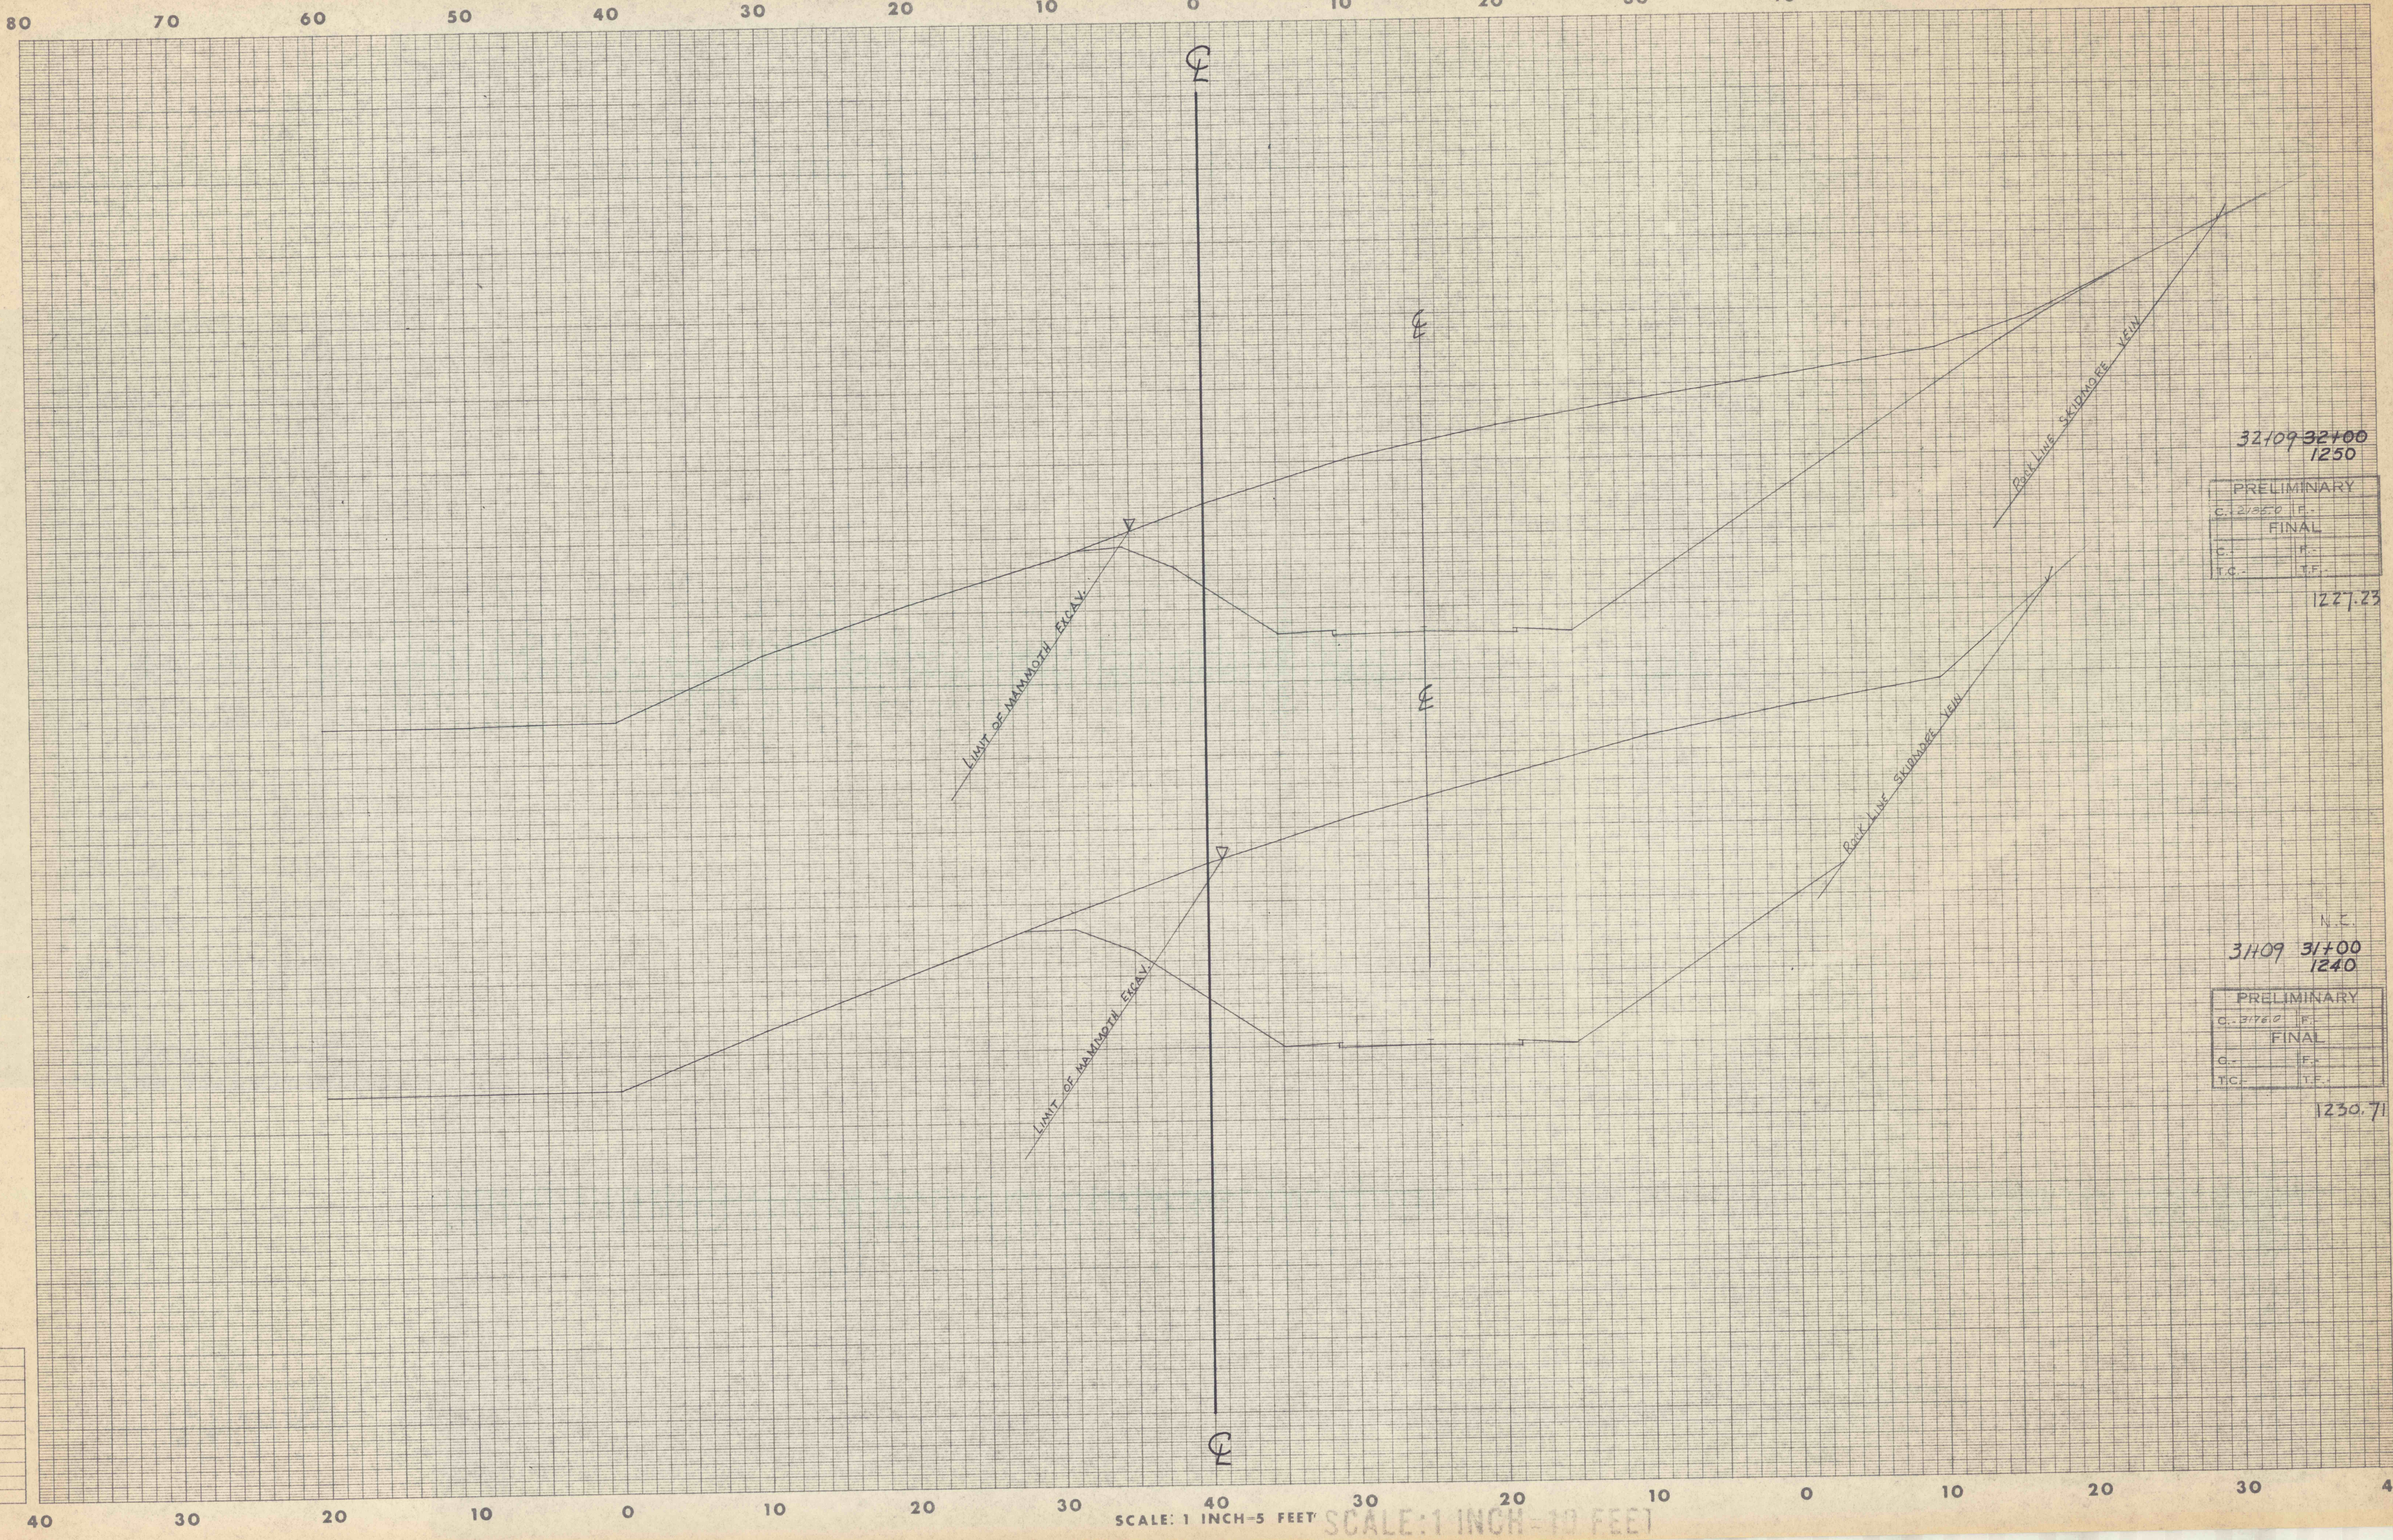

32109 32100
1250

PRELIMINARY	
C. 2785.0	F.
FINAL	
C.	F.
T.C.	T.F.

1227.23

N.C.
3109 31100
1240

PRELIMINARY	
C. 3176.0	F.
FINAL	
C.	F.
T.C.	T.F.

1230.71

Application No. _____
Route No. _____
Original Plotted by _____
" Checked by _____
Template by _____
Area by _____
Finals Plotted by _____
" Checked by _____
Area by _____
" Checked by _____