


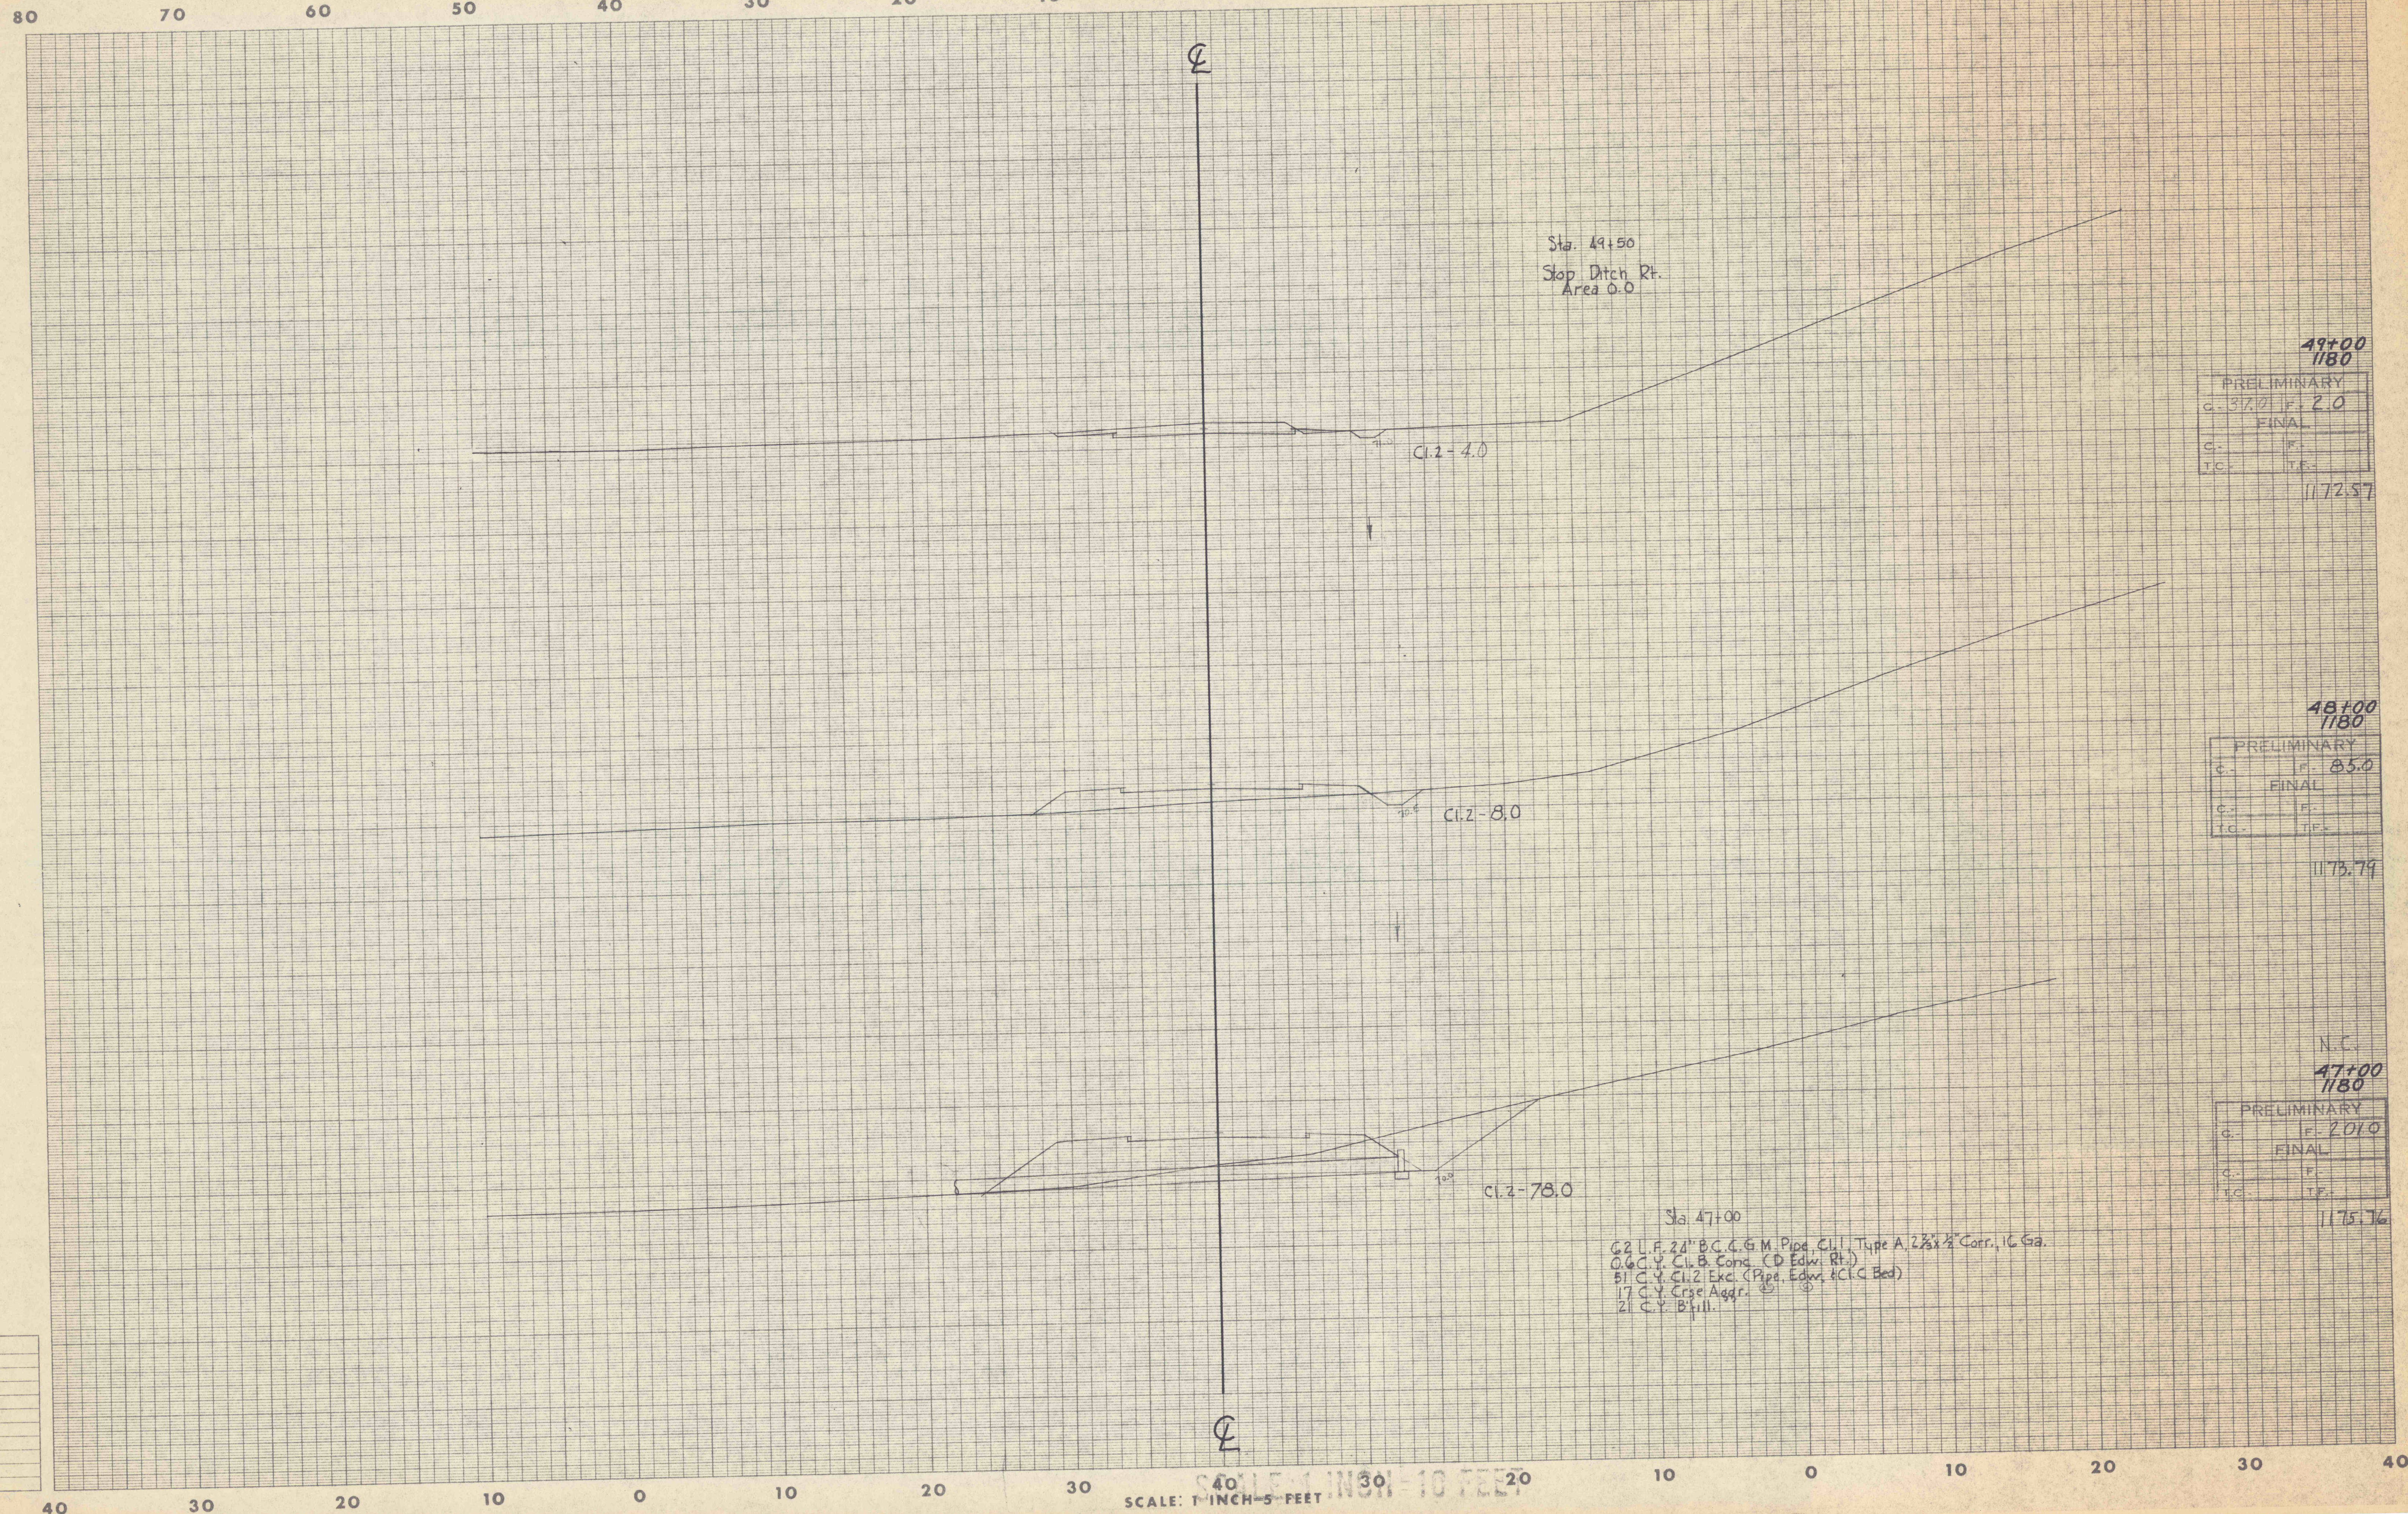

49+00
1180

PRELIMINARY	
C- 37.0	F- 2.0
FINAL	
C-	F-
T.C-	T.F-

1172.57

48+00
1180

PRELIMINARY	
C-	F- 85.0
FINAL	
C-	F-
T.C-	T.F-

1173.79

N.C.
47+00
1180

PRELIMINARY	
C-	F- 201.0
FINAL	
C-	F-
T.C-	T.F-

1175.76

Sta. 47+00
62 L.F. 24" B.C. G.M. Pipe, Cl. 1, Type A, 2 1/2 x 1/2" Corr., 16 Ga.
0.6 C.Y. Cl. B. Conc. (D. Edw. Rt.)
51 C.Y. Cl. 2 Exc. (Pipe, Edw. Rt. & Cl. C Bed)
17 C.Y. Crse. Aggr.
21 C.Y. B'fill.

Application No.	
Route No.	
Original Platted by	
" Checked by	
Template by	
Area by	
Finals Platted by	
" Checked by	
Area by	
" Checked by	