


80 70 60 50 40 30 20 10 0 10 20 30 40 50 60 70 80

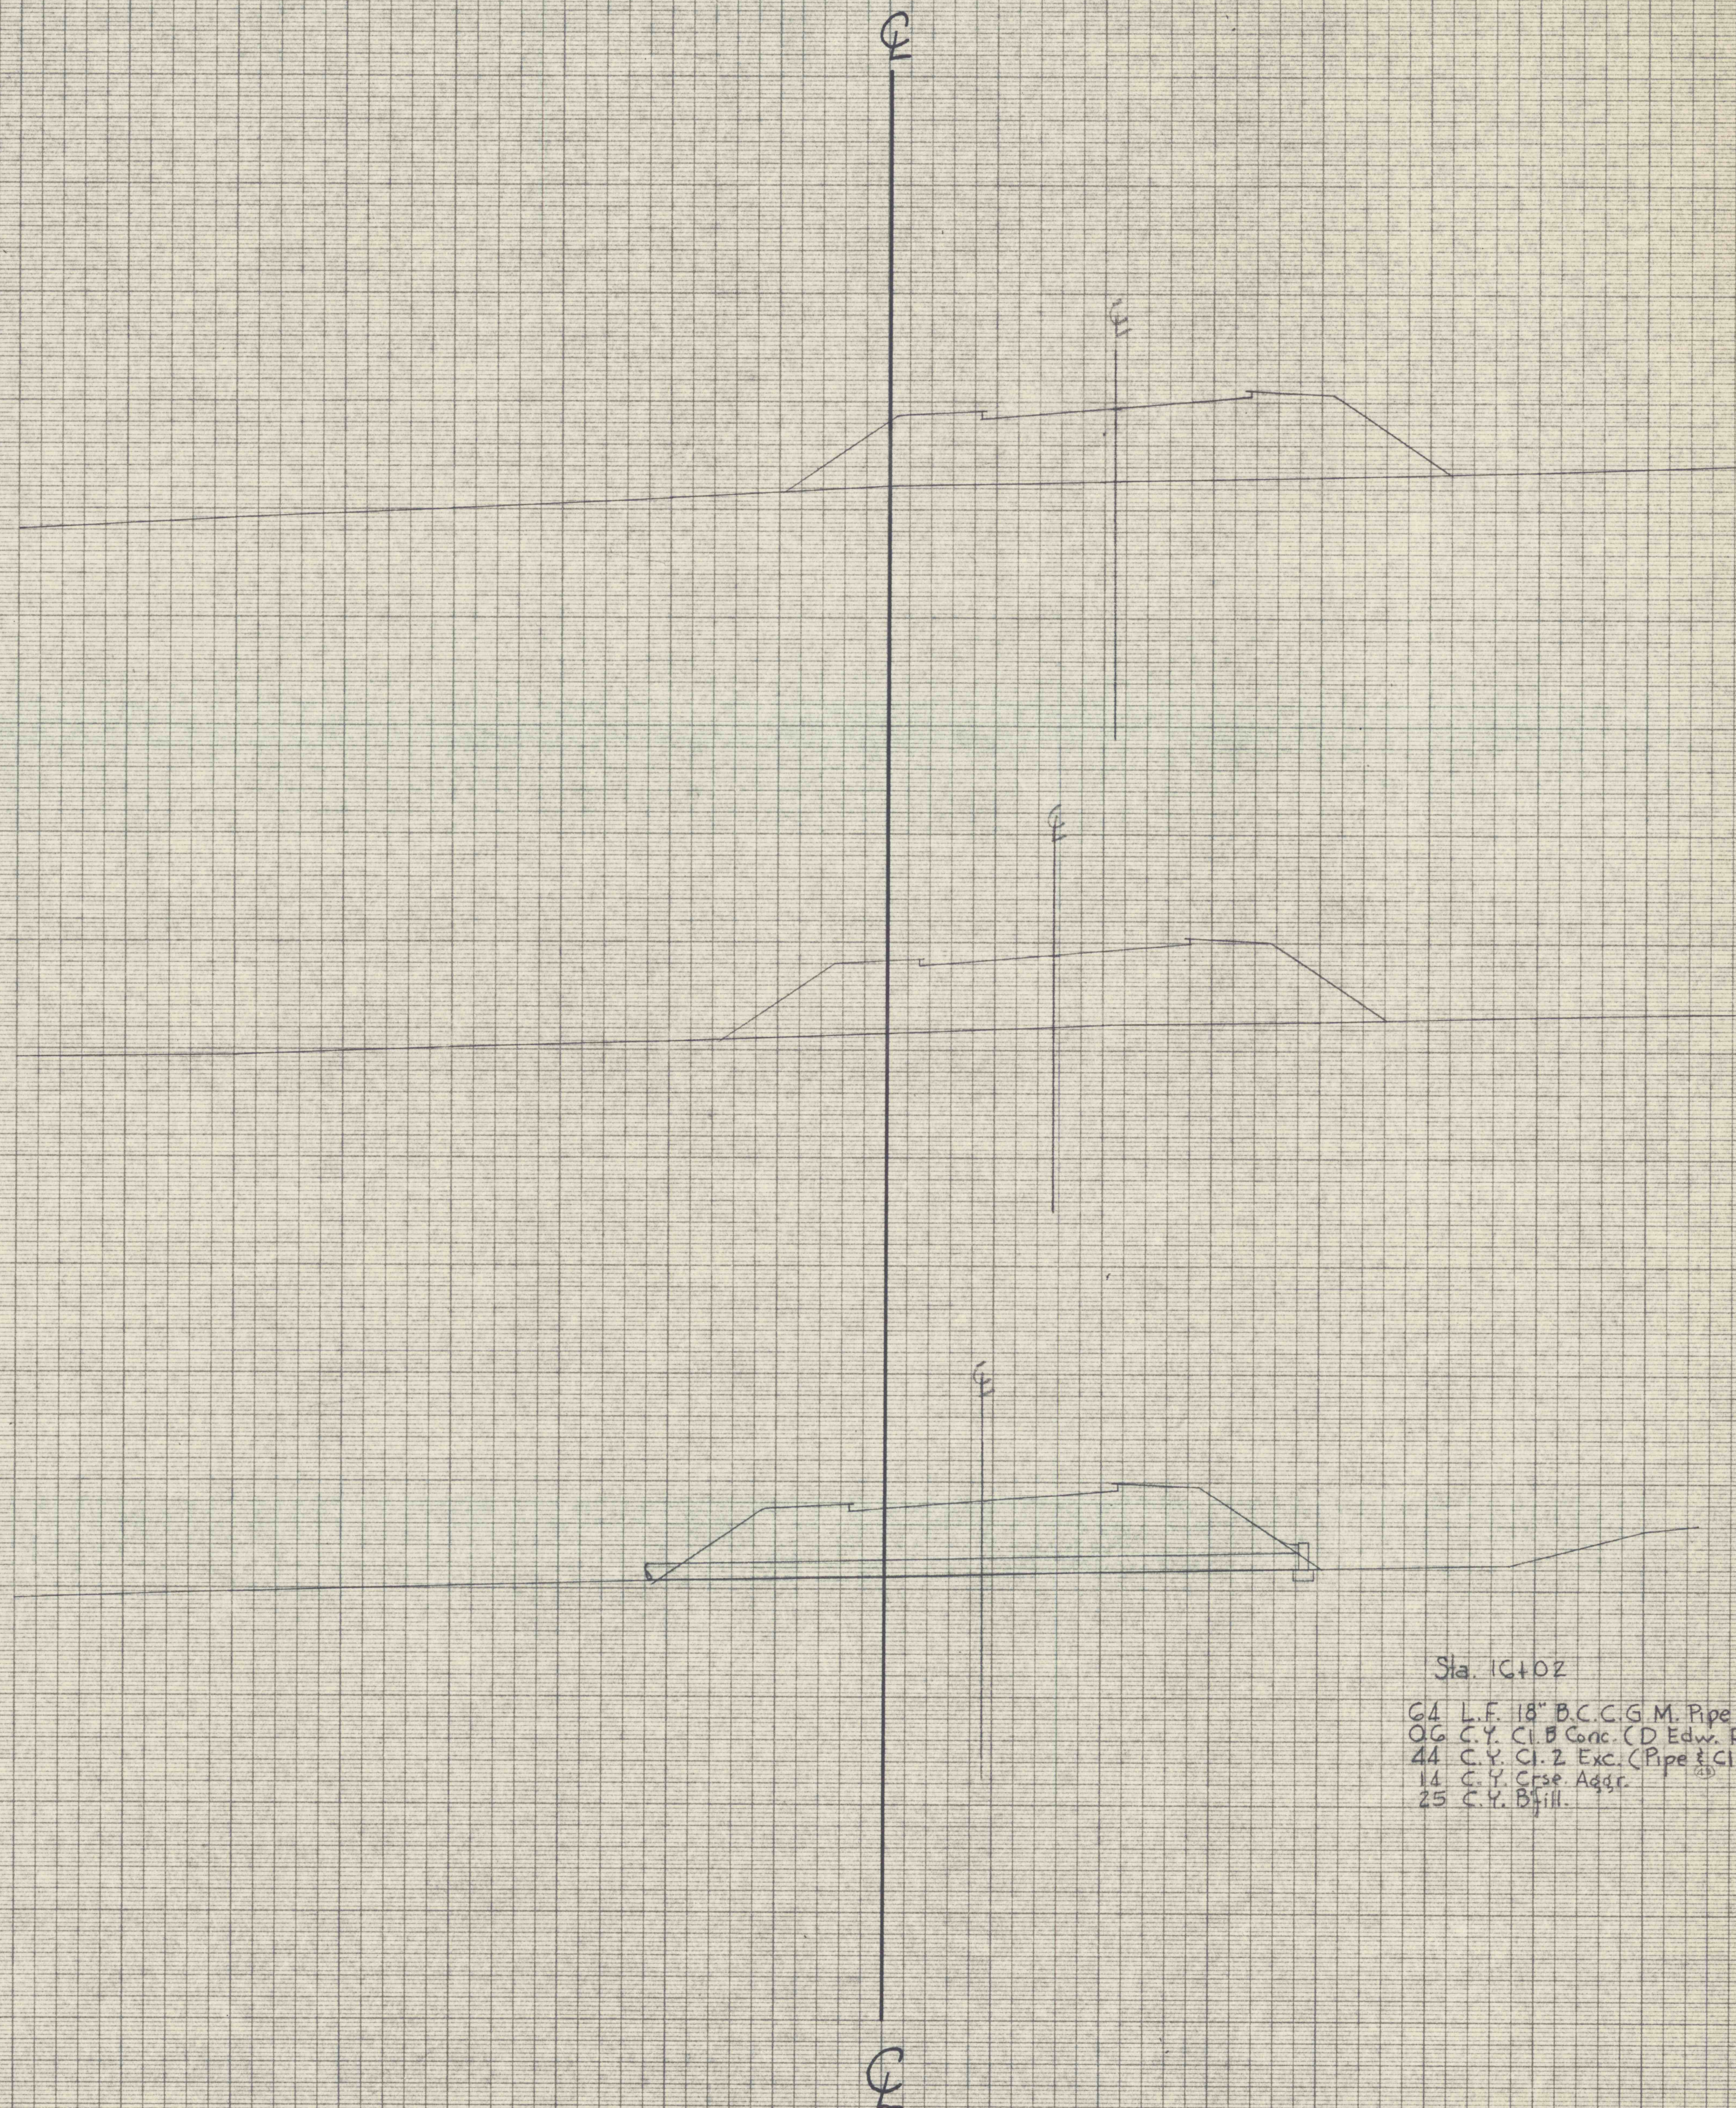

5-2.00 RT

18+04.5 18+00
1230

PRELIMINARY	
C-	F- 357.0
FINAL	
C-	F-
T.C-	T.F-

1239.43

5-2.00 RT

17+03.5 17+00
1230

PRELIMINARY	
C-	F- 362.0
FINAL	
C-	F-
T.C-	T.F-

1238.81

5-2.00 RT

16+02 16+00
1230

PRELIMINARY	
C-	F- 362.0
FINAL	
C-	F-
T.C-	T.F-

1238.18

Sta. 16+02
 64 L.F. 18" B.C.C.G.M. Pipe, C.I. 1, Type A 2 3/4 x 1/2" Corr. 16 Ga.
 06 C.Y. C.I. B Conc. (D Edw. Rt.)
 44 C.Y. C.I. 2 Exc. (Pipe & C.I. G Bed & Edw.)
 14 C.Y. Crse. Aggr.
 25 C.Y. Bfill.

Application No. _____
 Route No. _____
 Original Platted by _____
 " Checked by _____
 Template by _____
 Area by _____
 Final Platted by _____
 " Checked by _____
 Area by _____
 " Checked by _____

40 30 20 10 0 10 20 30 40

SCALE: 1 INCH = 10 FEET