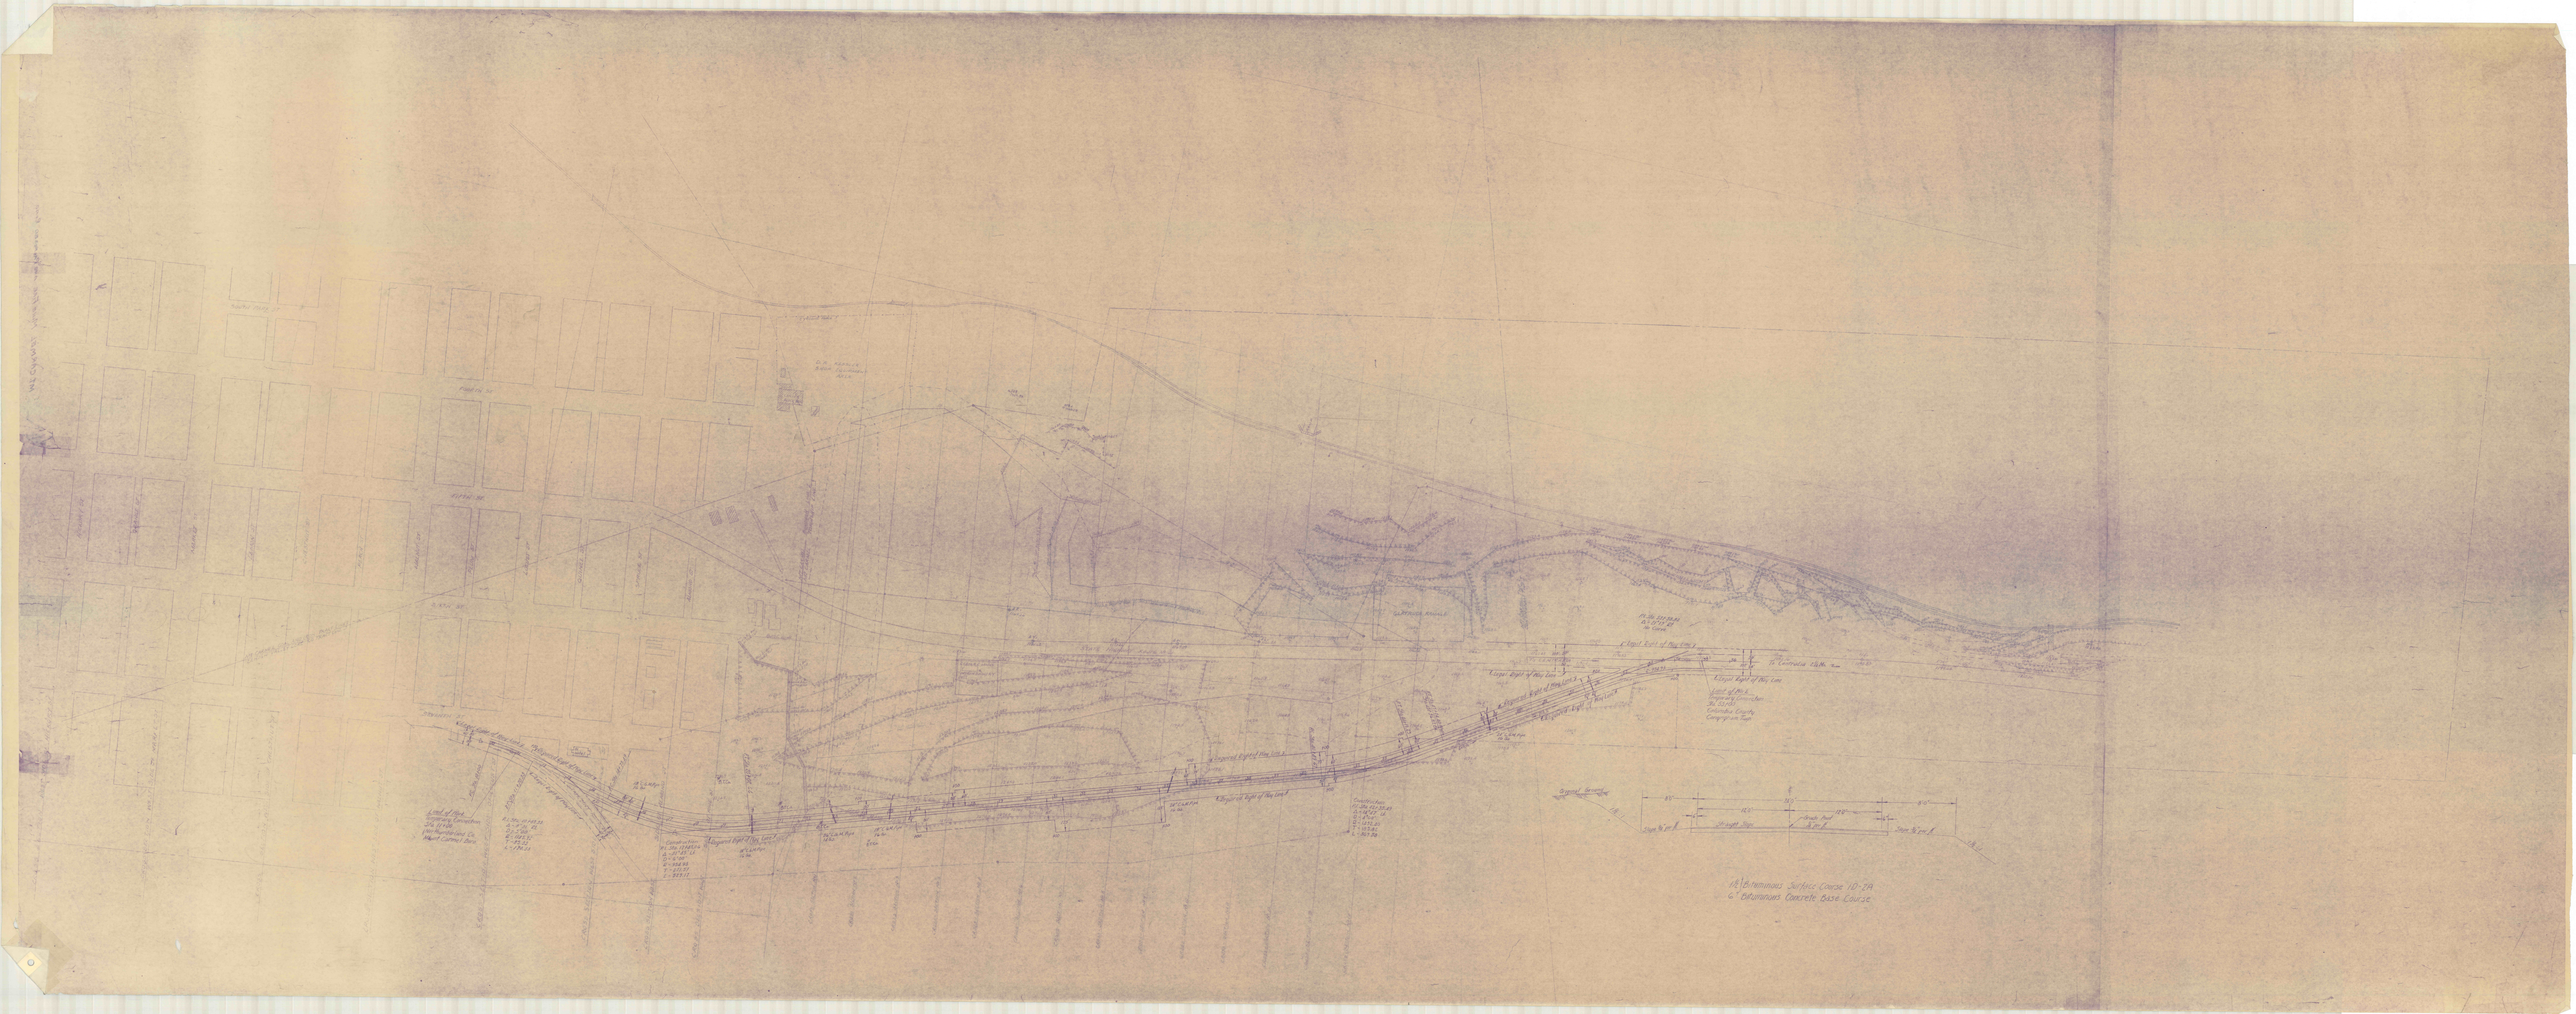

1½" Bituminous Surface Course 10-BA
6" Bituminous Concrete Base Course