

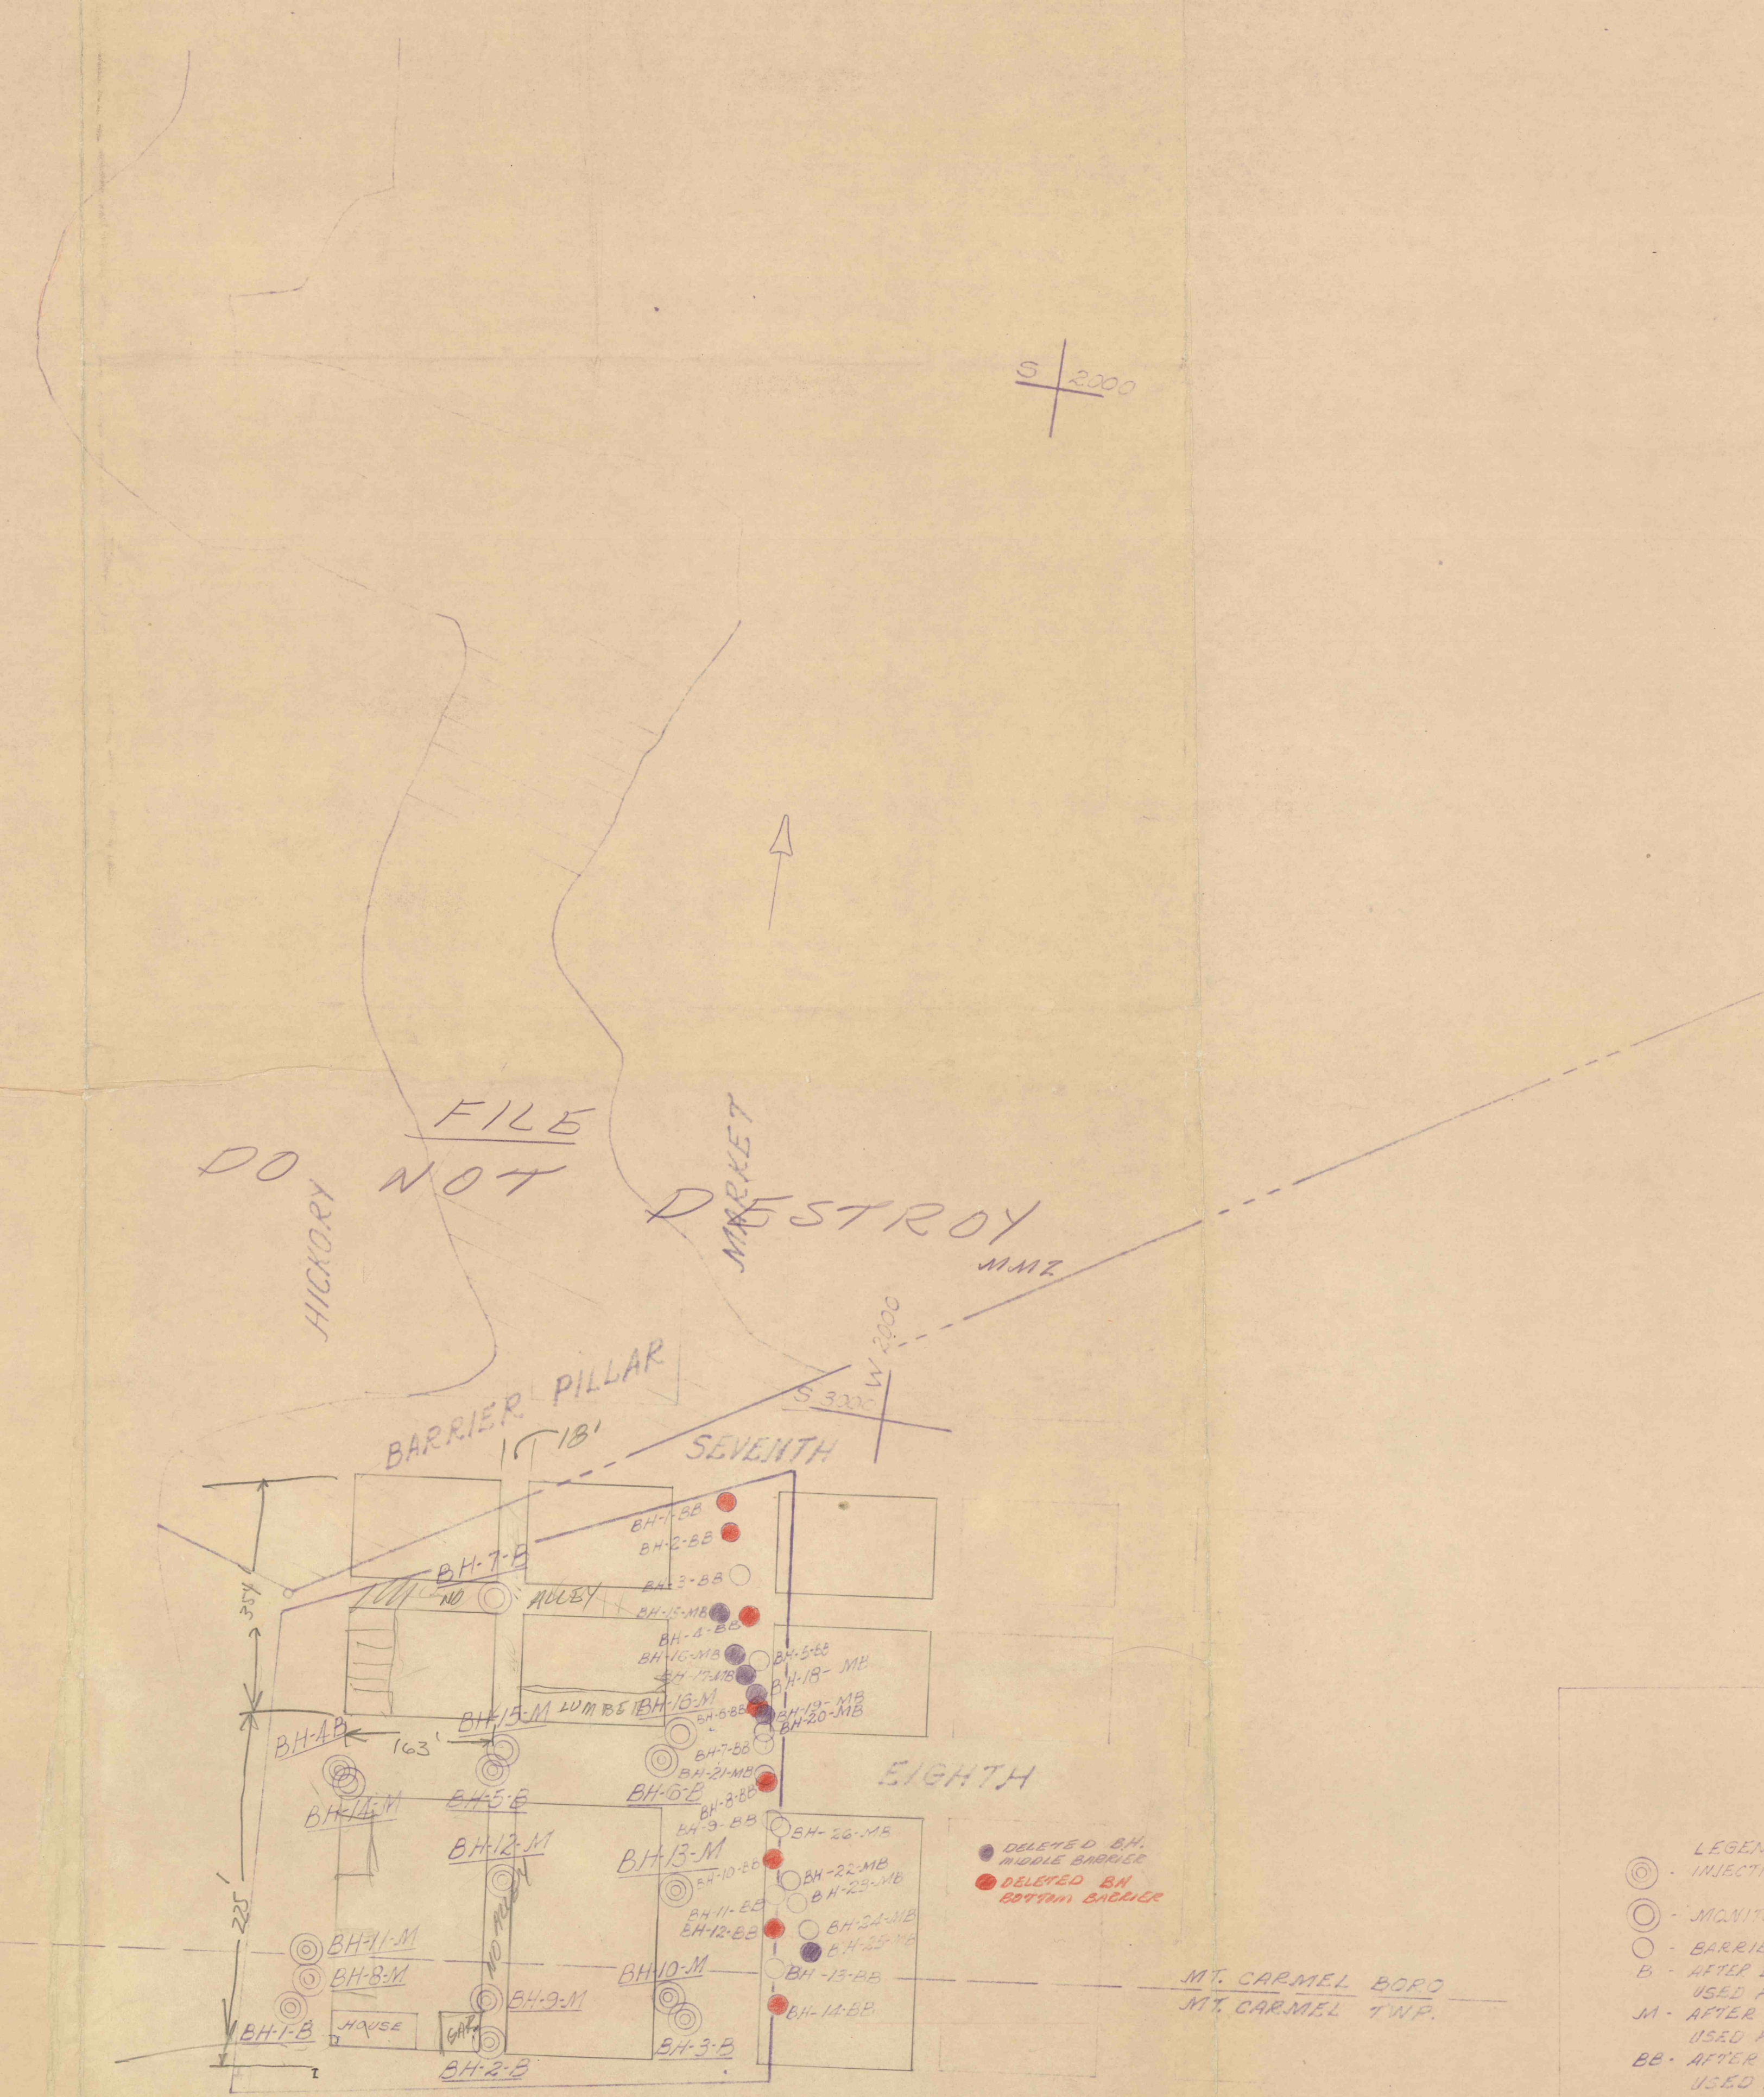


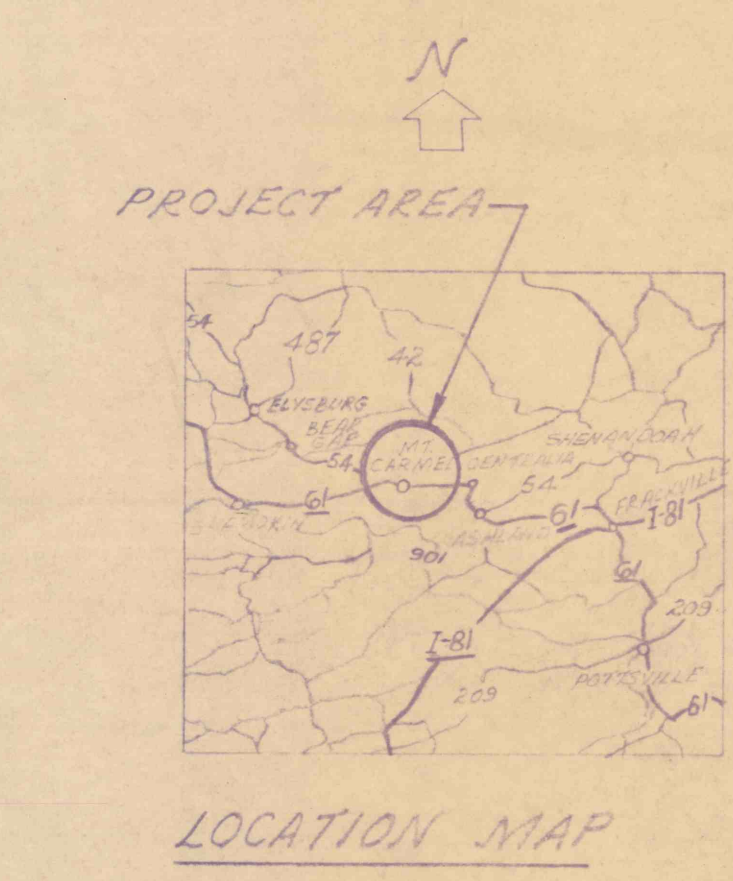

DO NOT DESTROY

PHYSICAL MEASUREMENTS
TAKEN MIN. 4/29/74
P.W. VOLT, ART. MEASURE,
SCALE 1" = 100' STEVE COVER & M.M. 12.

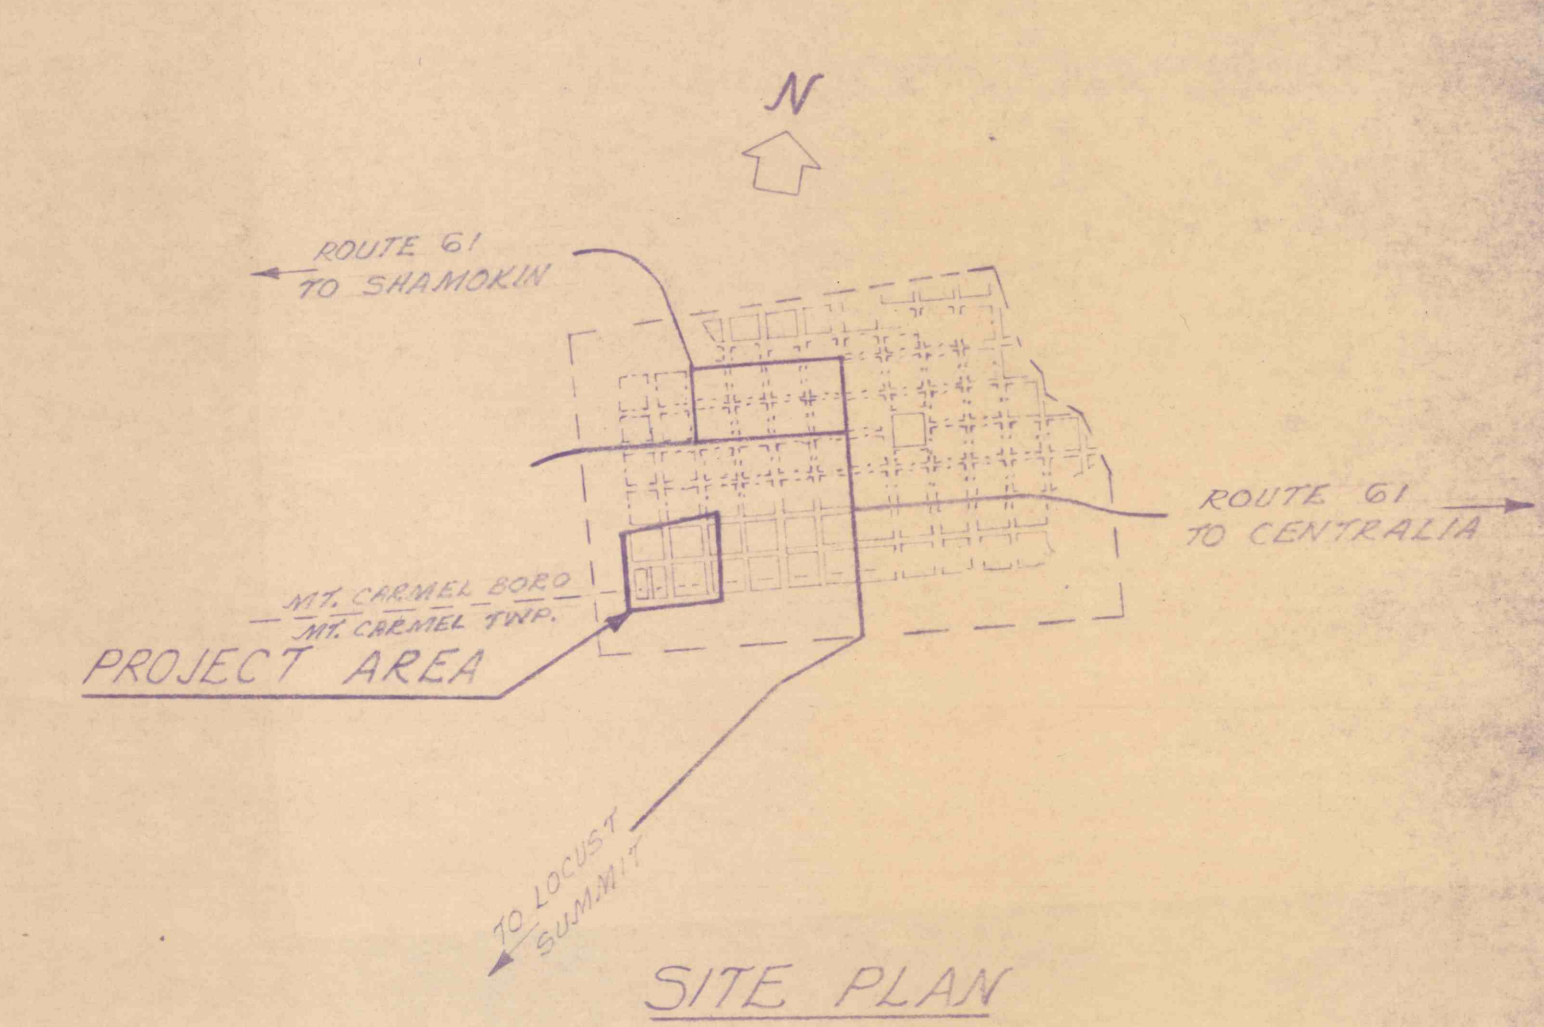

- LEGEND
- ⊙ - INJECTION BOREHOLE TO BE DRILLED.
 - ⊙ - MONITORING BOREHOLE TO BE DRILLED.
 - - BARRIER BOREHOLE TO BE DRILLED.
 - B - AFTER BOREHOLE NUMBER DENOTES BOREHOLE TO BE USED FOR FLUSHING TO THE BOTTOM SPLIT VEIN. (3/8" MATU)
 - M - AFTER BOREHOLE NUMBER DENOTES BOREHOLE TO BE USED FOR FLUSHING TO THE MIDDLE SPLIT VEIN. (3/8" MATU)
 - BB - AFTER BOREHOLE NUMBER DENOTES BOREHOLE TO BE USED FOR INSTALLING FILL MATERIAL TO THE BOTTOM SPLIT VEIN. (2" MATU)
 - MB - AFTER BOREHOLE NUMBER DENOTES BOREHOLE TO BE USED FOR INSTALLING FILL MATERIAL TO THE MIDDLE SPLIT VEIN. (2" MATU)

COMMONWEALTH OF PENNSYLVANIA
DEPARTMENT OF ENVIRONMENTAL RESOURCES
OFFICE OF RESOURCE MANAGEMENT

Nº ASP-18
FLUSHING PROJECT
ABANDONED SAYRE MINE
SURFACE MAP

HICKORY & EIGHTH
BOROUGH OF MT. CARMEL

NORTHUMBERLAND COUNTY
PENNSYLVANIA

DESIGNED		SUBM	DATE
DRAWN	M.M.Z.	RECOM	
GROUP LEADER		APPR	

DISTRICT ENGINEER
DIRECTOR
BUREAU OF CONST.
DEPUTY SECRETARY
OF RESOURCE MGMT.