




SECTION 2+00

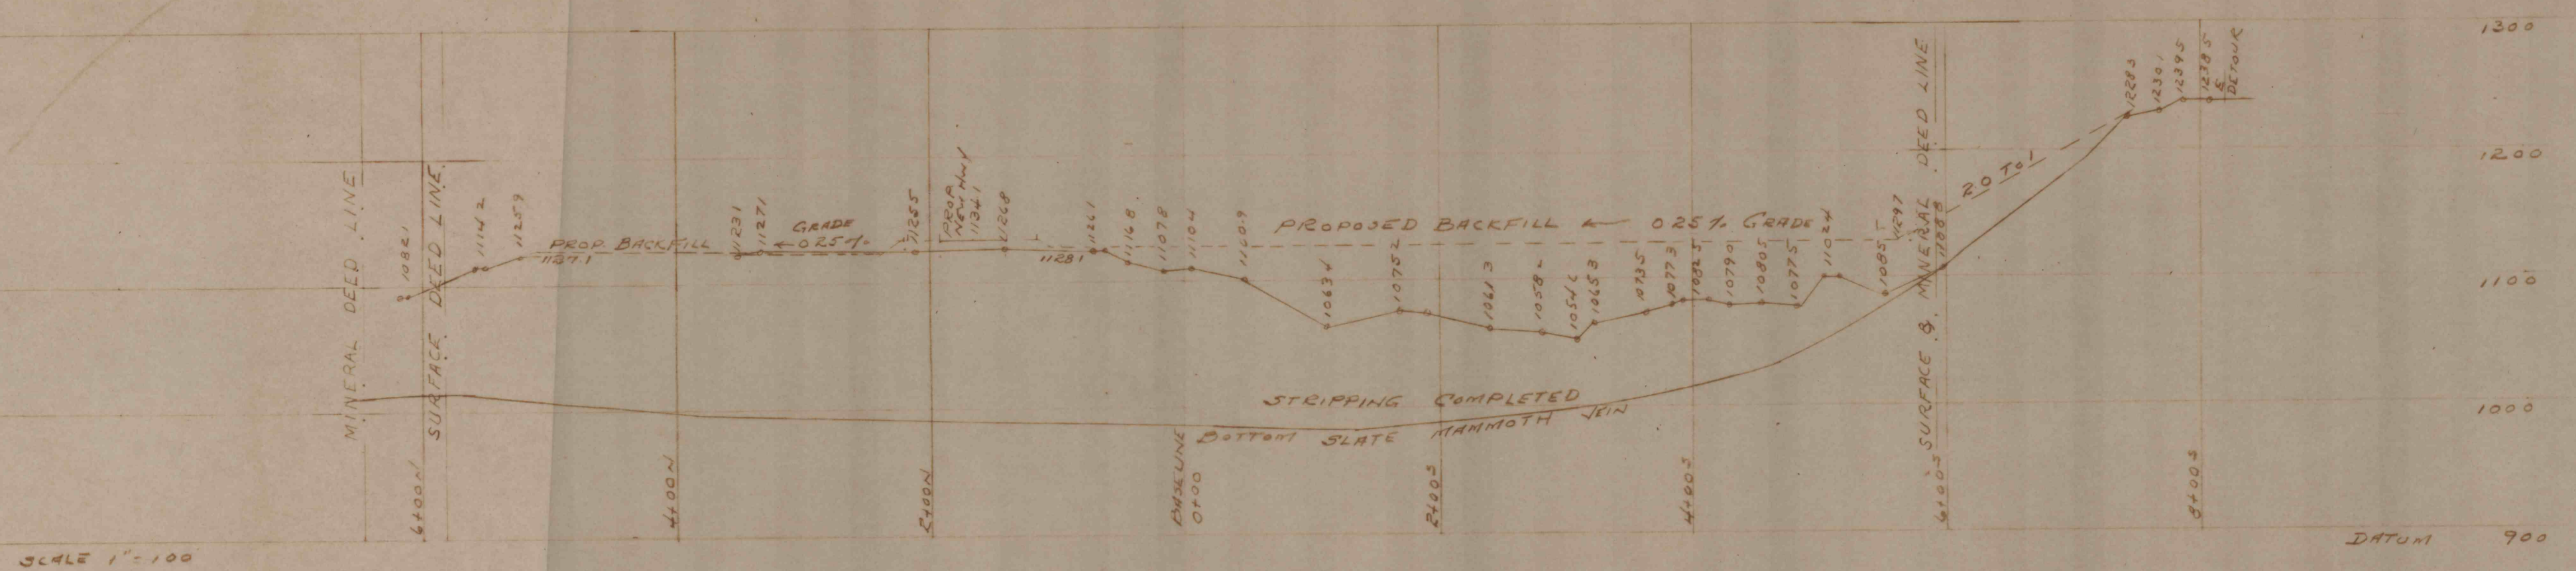


SECTION 4+50

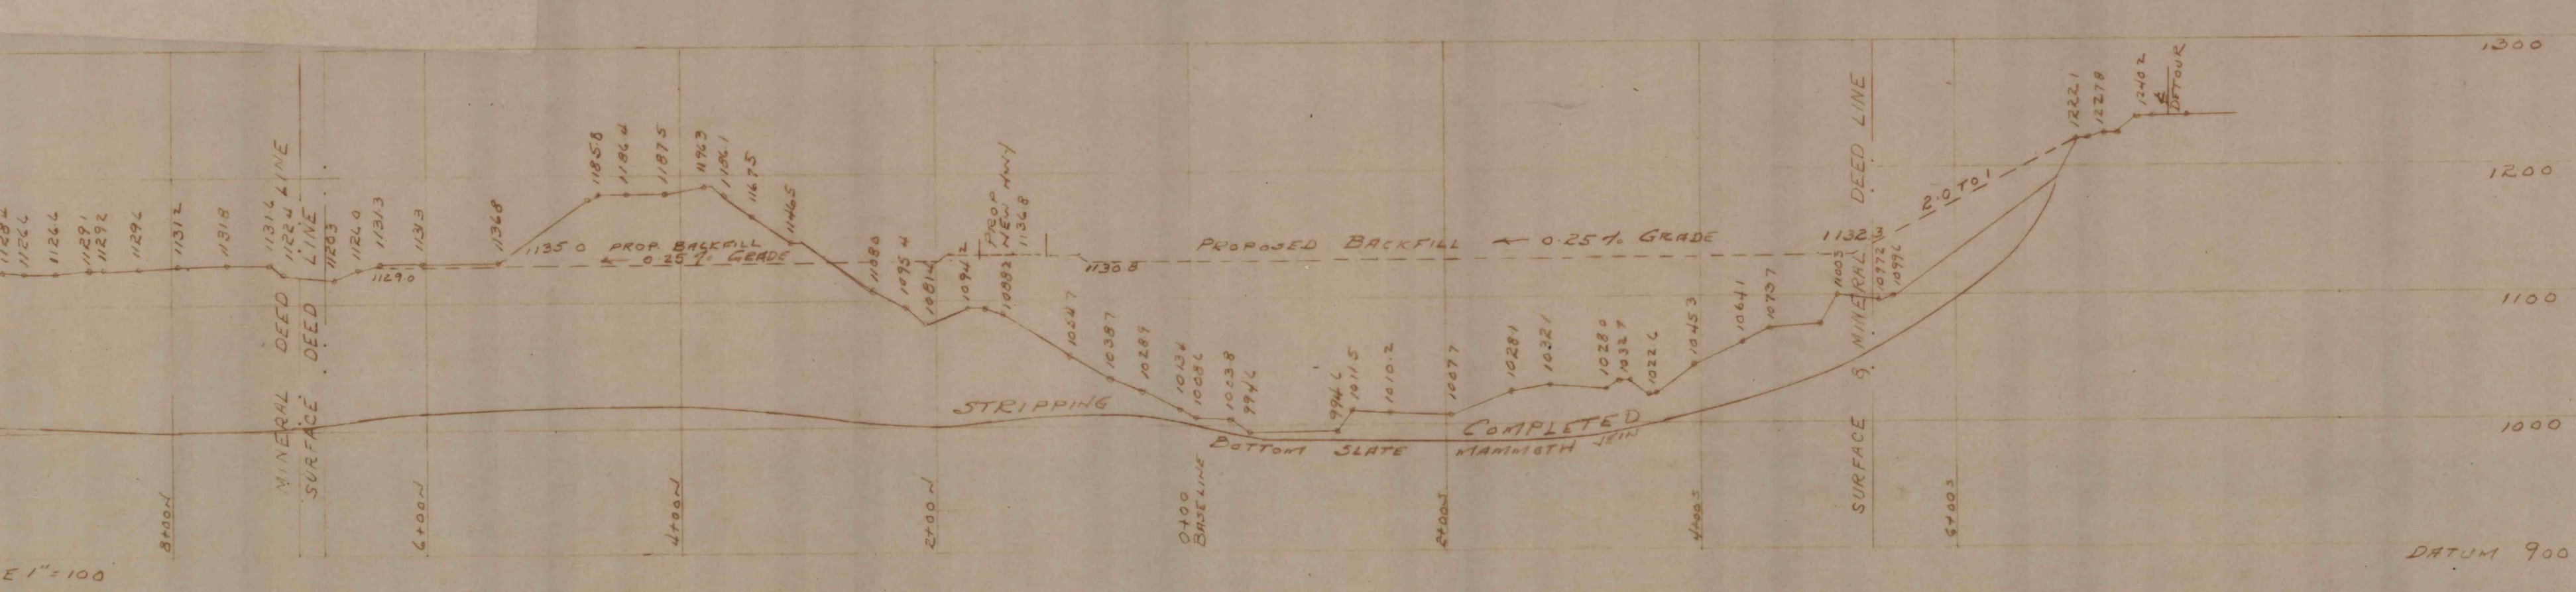


SECTION 7+00

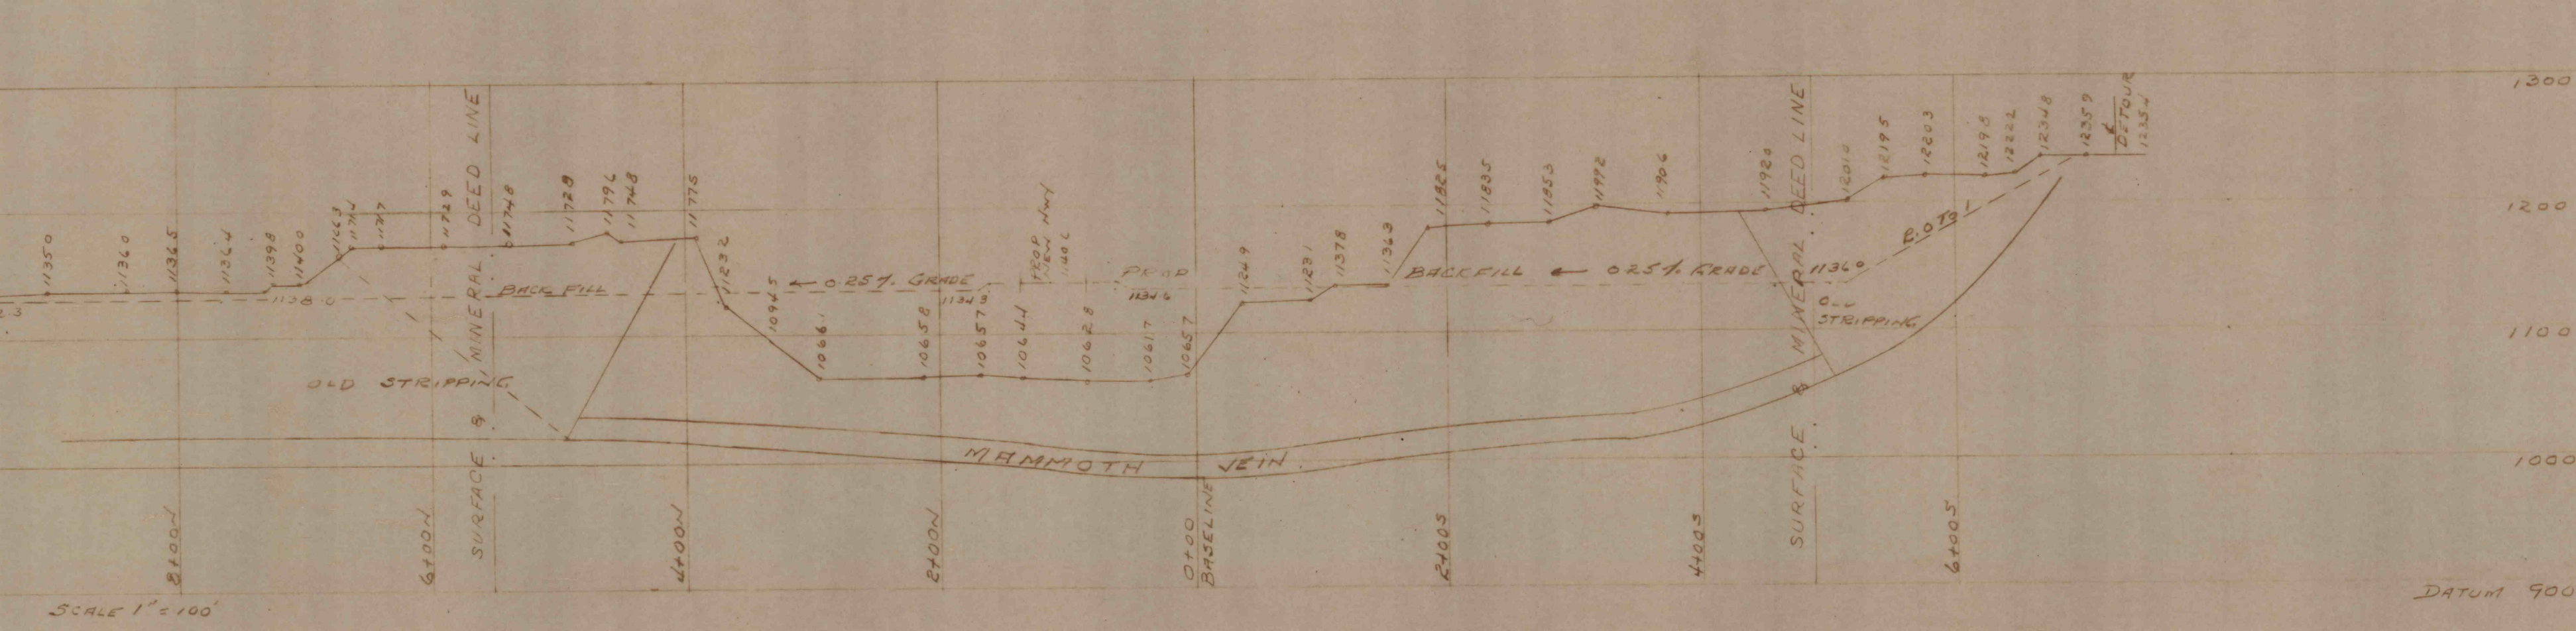


SECTION 11+00

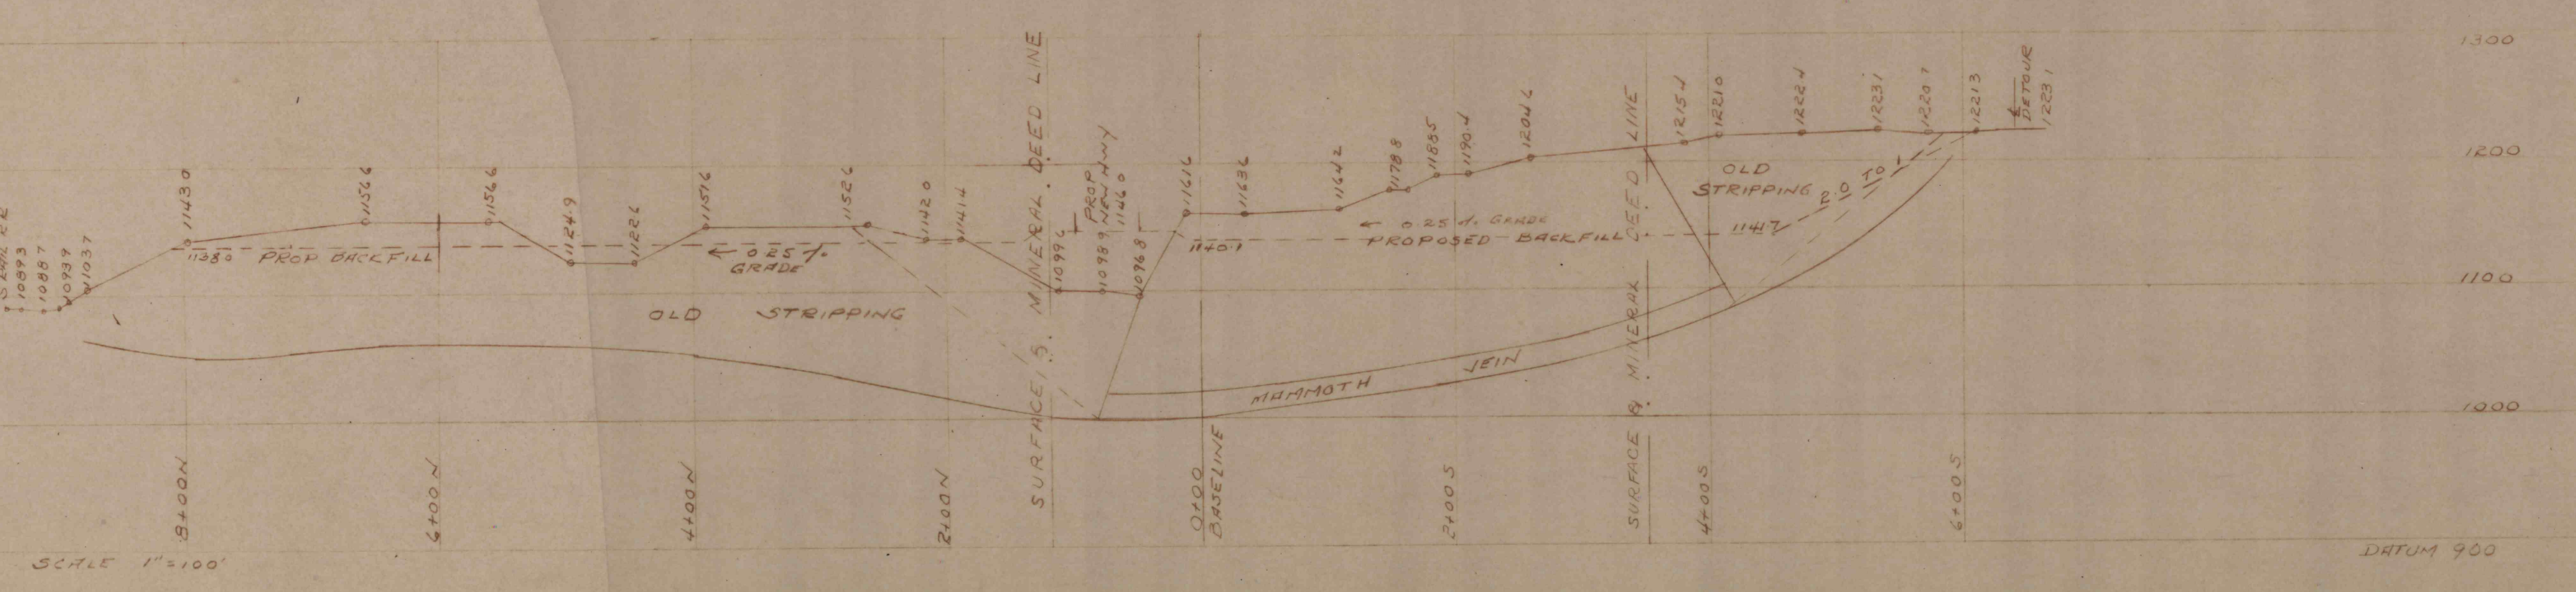

SECTION 15+00

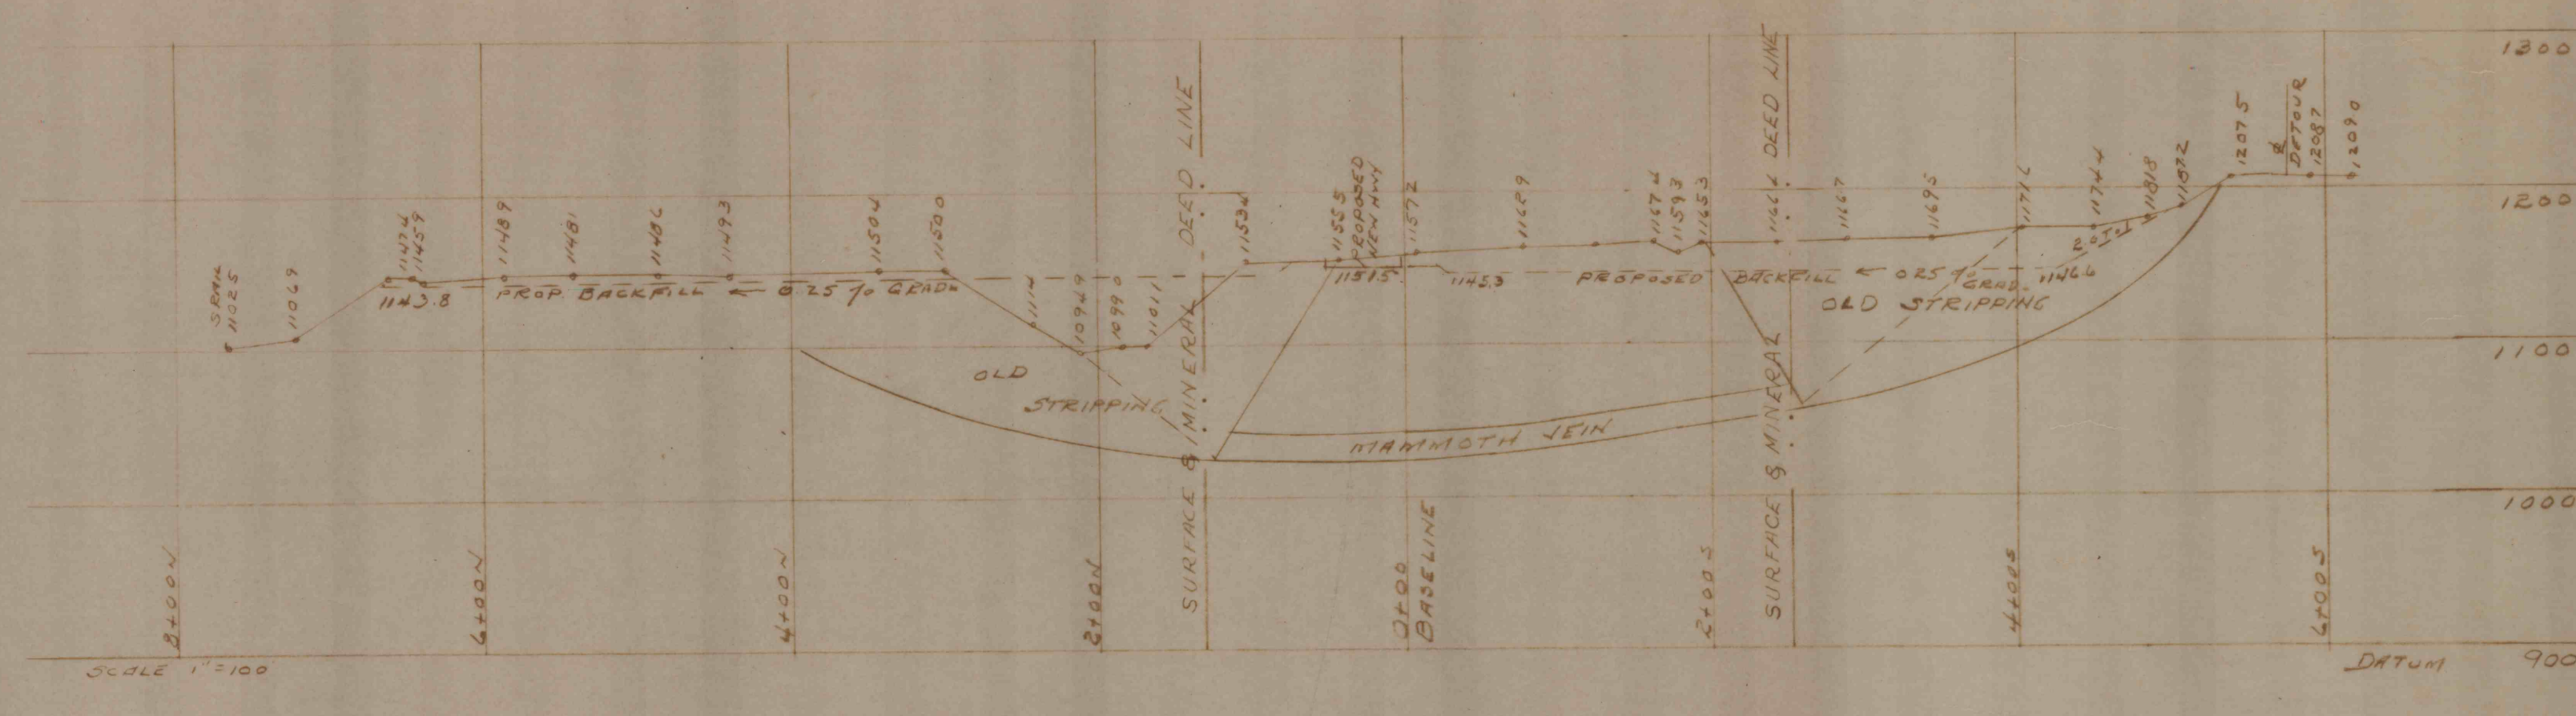

SECTION 18+00

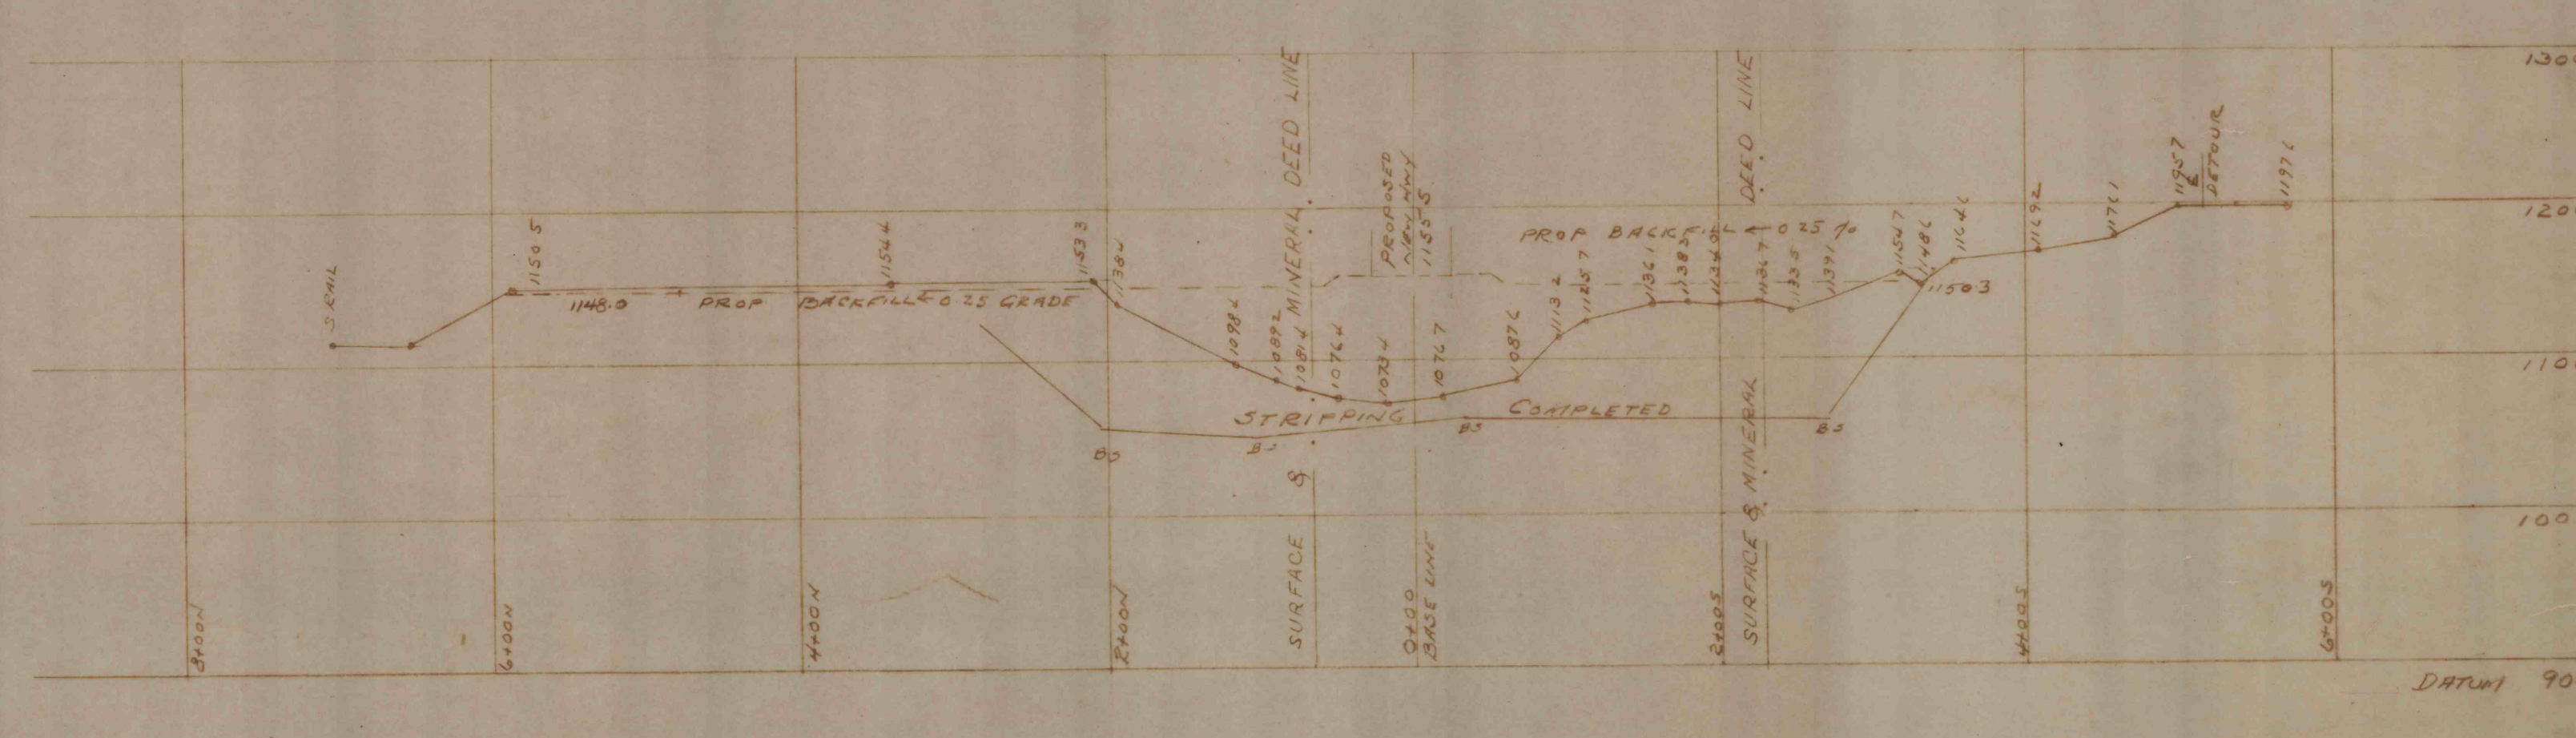

COMMONWEALTH OF PENNSYLVANIA  
DEPARTMENT OF FORESTS AND WATERS  
BUREAU OF ENGINEERING

| DESIGNED |  |  |  | SUBM. |  |  |  | RECOM.   |  |  |  | APPR. |  |  |  | GROUP LEADER |  |  |  | CHIEF DESIGN BR. |  |  |  | CHIEF DIV. OF FLOOD CONTROL |  |  |  | CHIEF ENGINEER |  |  |  | DATE |  |  |  |
|----------|--|--|--|-------|--|--|--|----------|--|--|--|-------|--|--|--|--------------|--|--|--|------------------|--|--|--|-----------------------------|--|--|--|----------------|--|--|--|------|--|--|--|
| NO.      |  |  |  | DATE  |  |  |  | REVISION |  |  |  | REV.  |  |  |  | CHK.         |  |  |  | APPR.            |  |  |  | NO.                         |  |  |  | DATE           |  |  |  | NO.  |  |  |  |