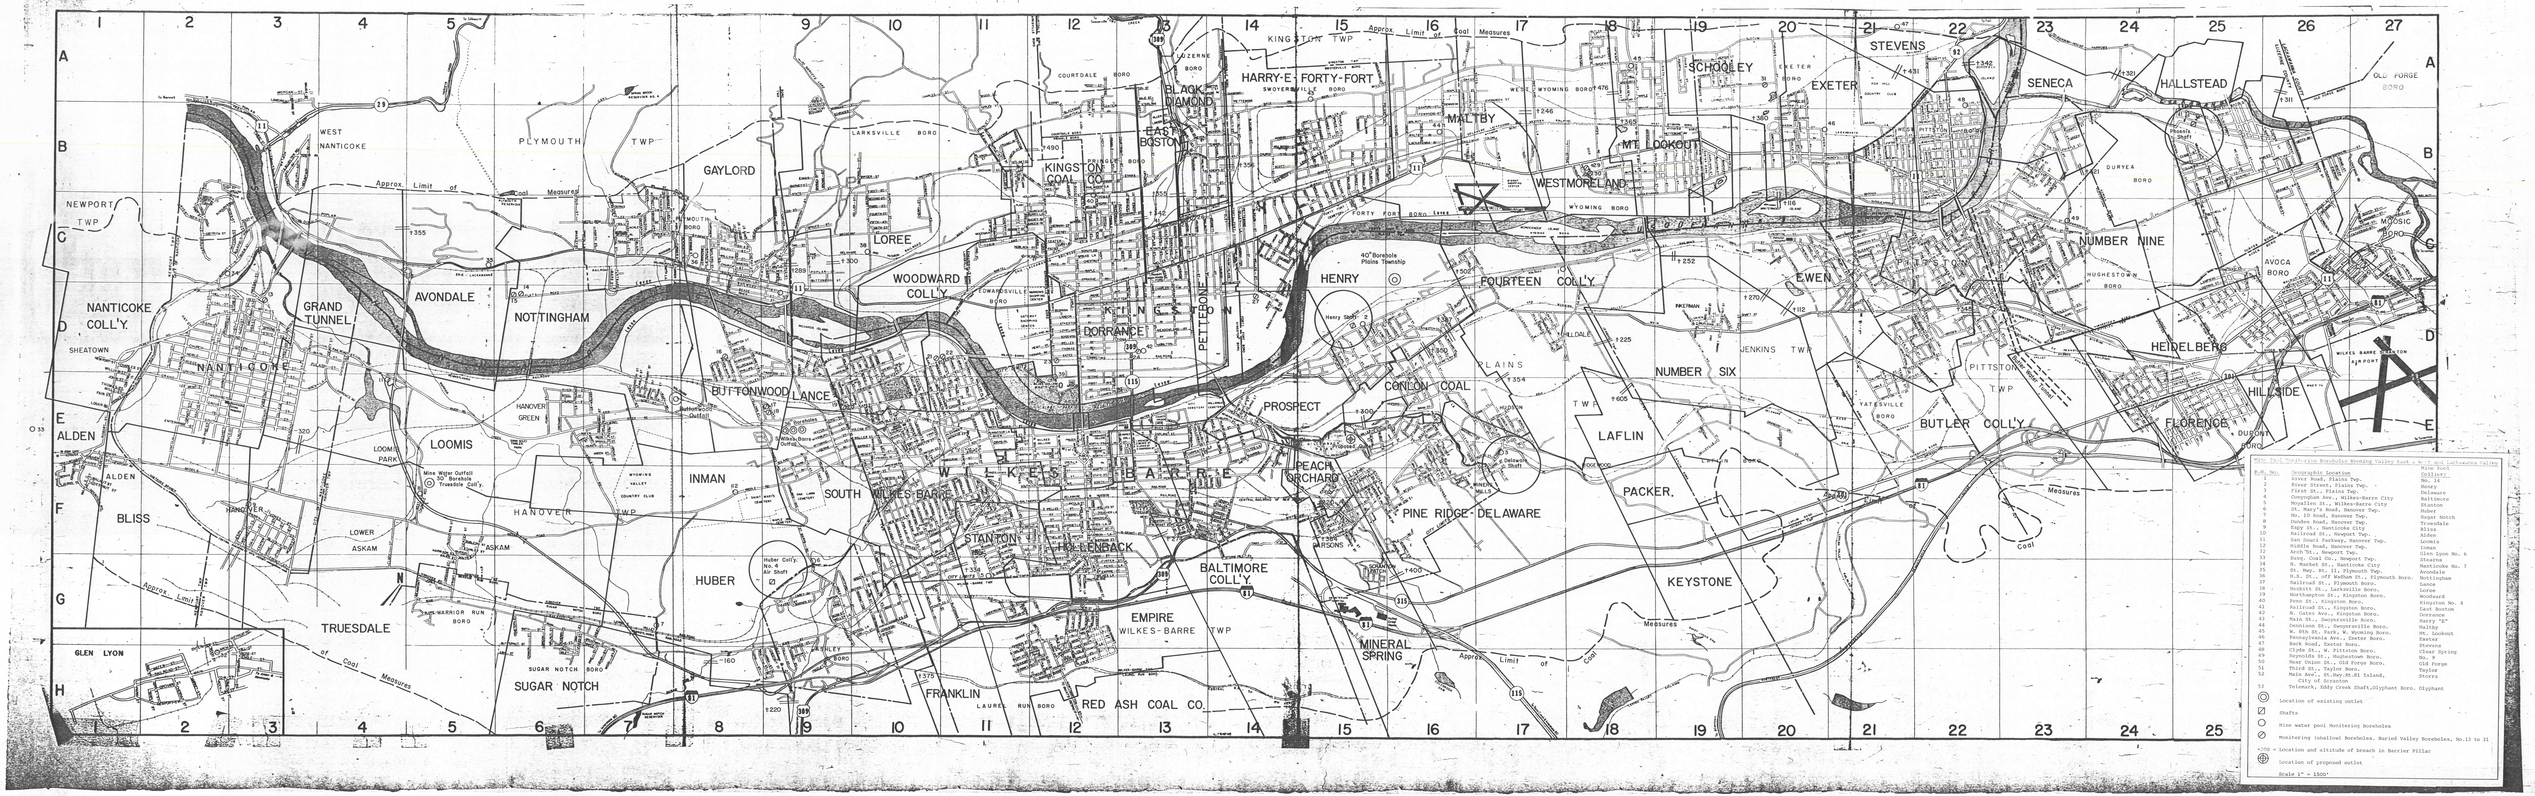

1
2
3
4
5
6
7
8
9
10
11
12
13
14
15
16
17
18
19
20
21
22
23
24
25
26
27
A
B
C
D
E
F
G
H
WEST NANTICOKE
PLYMOUTH TWP
GAYLORD
NEWPORT TWP
Approx. Limit of Coal Measures
NANTICOKE COLL'Y.
GRAND TUNNEL
AVONDALE
NOTTINGHAM
SHEATOWN
NANTICOKE
ALDEN
BLISS
HANOVER
LOWER ASKAM
ASKAM
LOOMIS
LOOMIS PARK
Mine Water Outfall 30" Borehole Truesdale Coll'y.
HANOVER GREEN
BUTTONWOOD
LANCE
Buttonwood Outfall
36" Boreholes
S. Wilkes-Barre Outfall
INMAN
HANOVER TWP
WYOMING VALLEY COUNTRY CLUB
HUBER
Huber Coll'y. No. 4 Air Shaft
TRUESDALE
WARRIOR RUN BORO
SUGAR NOTCH BORO
SUGAR NOTCH
ASHLEY BORO
GLEN LYON
PLYMOUTH BORO
LOREE
LARKSVILLE BORO
WOODWARD COLL'Y
EDWARDSVILLE BORO
COURTDALE BORO
LUZERNE BORO
BLACK DIAMOND
EAST BOSTON
KINGSTON COAL CO.
PRINGLE BORO
KINGSTON
DORRANCE
PETTEBONE
HARRY-E FORTY-FORT
SWOYERSVILLE BORO
KINGSTON TWP
FORTY FORT BORO
MALTBY
WEST WYOMING BORO
MT. LOOKOUT
WESTMORELAND
WYOMING BORO
SCHOOLEY
EXETER BORO
EXETER
STEVENS
WEST PITTSTON
SENECA
HALLSTEAD
Phoenix Shaft
DURYEA BORO
OLD FORGE BORO
LACKAWANNA COUNTY
LUZERNE COUNTY
MOOSIC BORO
NUMBER NINE
HUGHESTOWN BORO
AVOCA BORO
PITTSTON
EWEN
HEIDELBERG
HILLSIDE
FLORENCE
DUPONT BORO
WILKES BARRE SCRANTON AIRPORT
PITTSTON TWP
Butler Water Tunnel
BUTLER COLL'Y
YATESVILLE BORO
JENKINS TWP
NUMBER SIX
HENRY
40" Borehole Plains Township
Henry Shaft
FOURTEEN COLL'Y
PLAINS TWP
CONLON COAL
PROSPECT
LAFLIN
Delaware Shaft
MINERS MILLS
PEACH ORCHARD
Proposed Outlet
PINE RIDGE-DELAWARE
PACKER
PARSONS
KEYSTONE
WILKES-BARRE
SOUTH WILKES-BARRE
STANTON
HOLLENBACK
BALTIMORE COLL'Y.
EMPIRE
WILKES-BARRE TWP
MINERAL SPRING
FRANKLIN
LAUREL RUN BORO
RED ASH COAL CO.
SUSQUEHANNA RIVER
LACKAWANNA RIVER
11
29
81
92
115
309
315
N

Mine Pool Monitoring Boreholes Wyoming Valley East & West and Lackawanna Valley

B.H. No.	Geographic Location	Mine Pool Colliery
1	River Road, Plains Twp.	No. 14
2	River Street, Plains Twp.	Henry
3	First St., Plains Twp.	Delaware
4	Conyngham Ave., Wilkes-Barre City	Baltimore
5	Moyallen St., Wilkes-Barre City	Stanton
6	St. Mary's Road, Hanover Twp.	Huber
7	No. 10 Road, Hanover Twp.	Sugar Notch
8	Dundee Road, Hanover Twp.	Truesdale
9	Espy St., Nanticoke City	Bliss
10	Railroad St., Newport Twp.	Alden
11	San Souci Parkway, Hanover Twp.	Loomis
12	Middle Road, Hanover Twp.	Inman
32	Arch St., Newport Twp.	Glen Lyon No. 6
33	Susq. Coal Co., Newport Twp.	Stearns
34	N. Market St., Nanticoke City	Nanticoke No. 7
35	St. Hwy. Rt. 11, Plymouth Twp.	Avondale
36	H.S. St., off Wadham St., Plymouth Boro.	Nottingham
37	Railroad St., Plymouth Boro.	Lance
38	Nesbitt St., Larksville Boro.	Loree
39	Northampton St., Kingston Boro.	Woodward
40	Penn St., Kingston Boro.	Kingston No. 4
41	Railroad St., Kingston Boro.	East Boston
42	N. Gates Ave., Kingston Boro.	Dorrance
43	Main St., Swoyersville Boro.	Harry "E"
44	Dennison St., Swoyersville Boro.	Maltby
45	W. 8th St. Park, W. Wyoming Boro.	Mt. Lookout
46	Pennsylvania Ave., Exeter Boro.	Exeter
47	Back Road, Exeter Boro.	Stevens
48	Clyde St., W. Pittston Boro.	Clear Spring
49	Reynolds St., Hughestown Boro.	No. 9
50	Near Union St., Old Forge Boro.	Old Forge
51	Third St., Taylor Boro.	Taylor
52	Main Ave., St.Hwy.Rt.81 Island, City of Scranton	Storrs
53	Telemark, Eddy Creek Shaft, Olyphant Boro.	Olyphant

◎ Location of existing outlet

⊠ Shafts

○ Mine water pool Monitering Boreholes

⊘ Monitering (shallow) Boreholes. Buried Valley Boreholes, No.13 to 31

+200 = Location and altitude of breach in Barrier Pillar

⊕ Location of proposed outlet

Scale 1" = 1500'