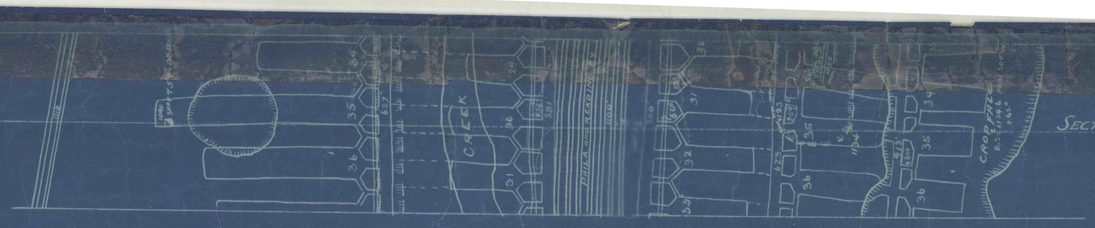

MF
MAR 10 1972

Looking East

"LOOKING EAST..."

BEAR RIDGE COLLIERY

SECTION ACROSS BASIN, 850 FEET EAST OF THE WEST BEAR RIDGE WEST PILLAR LINE
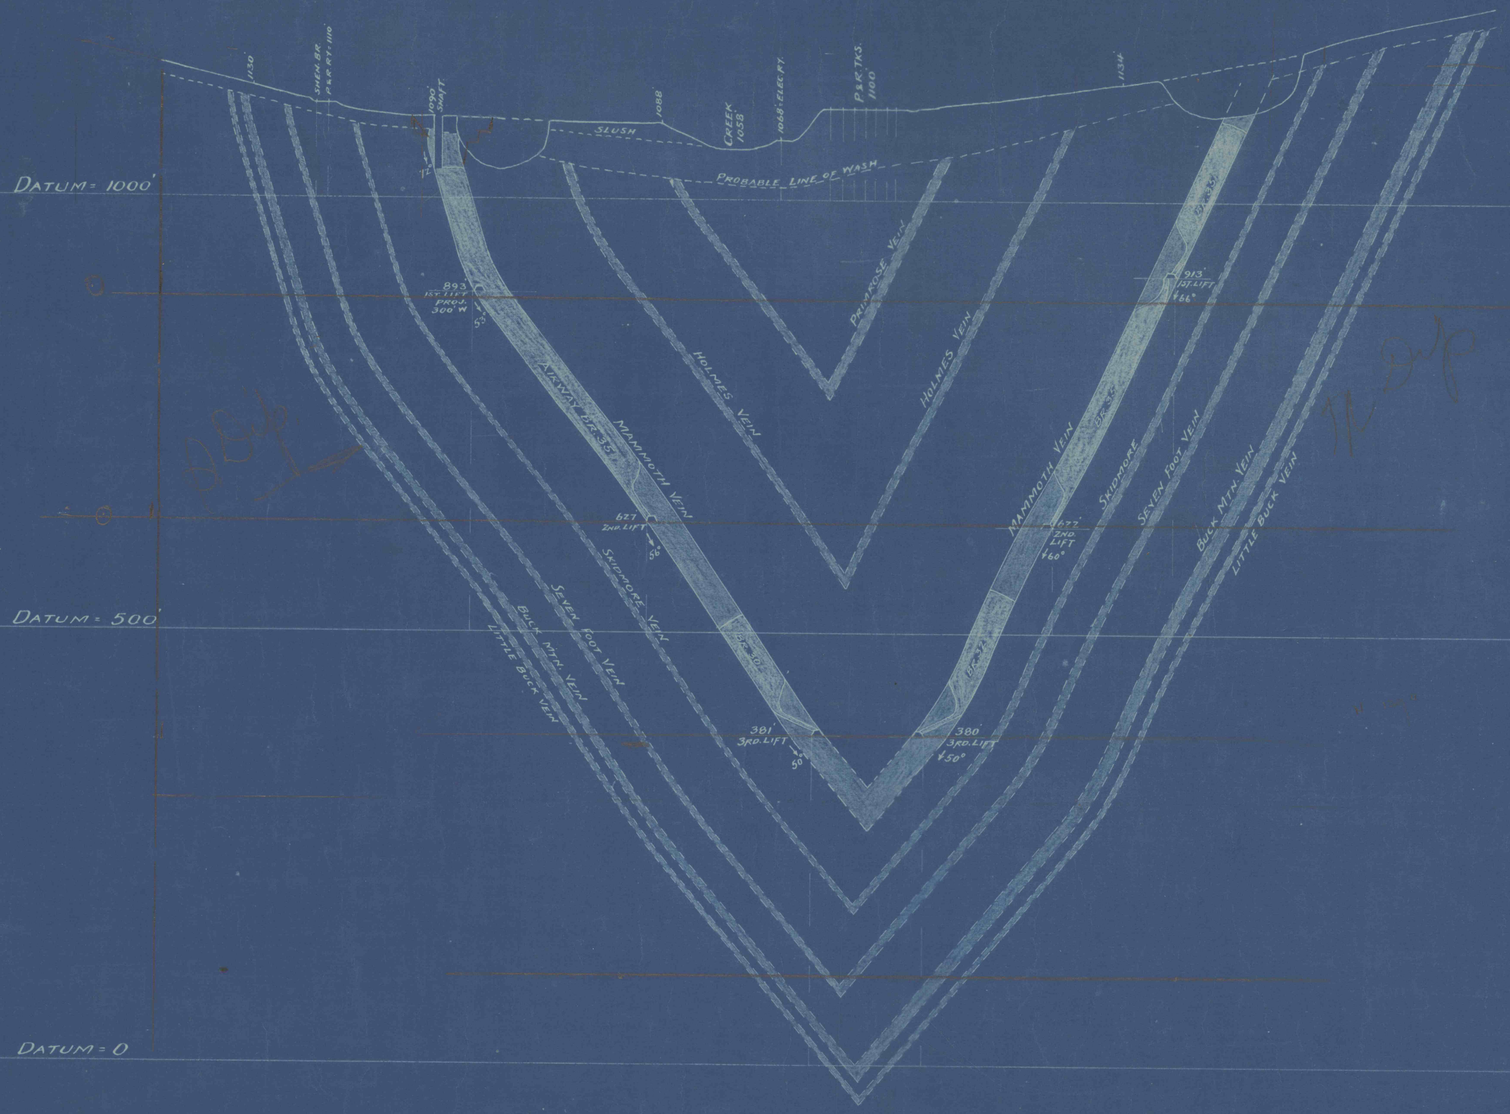
SCALE: 100 FT. PER INCH