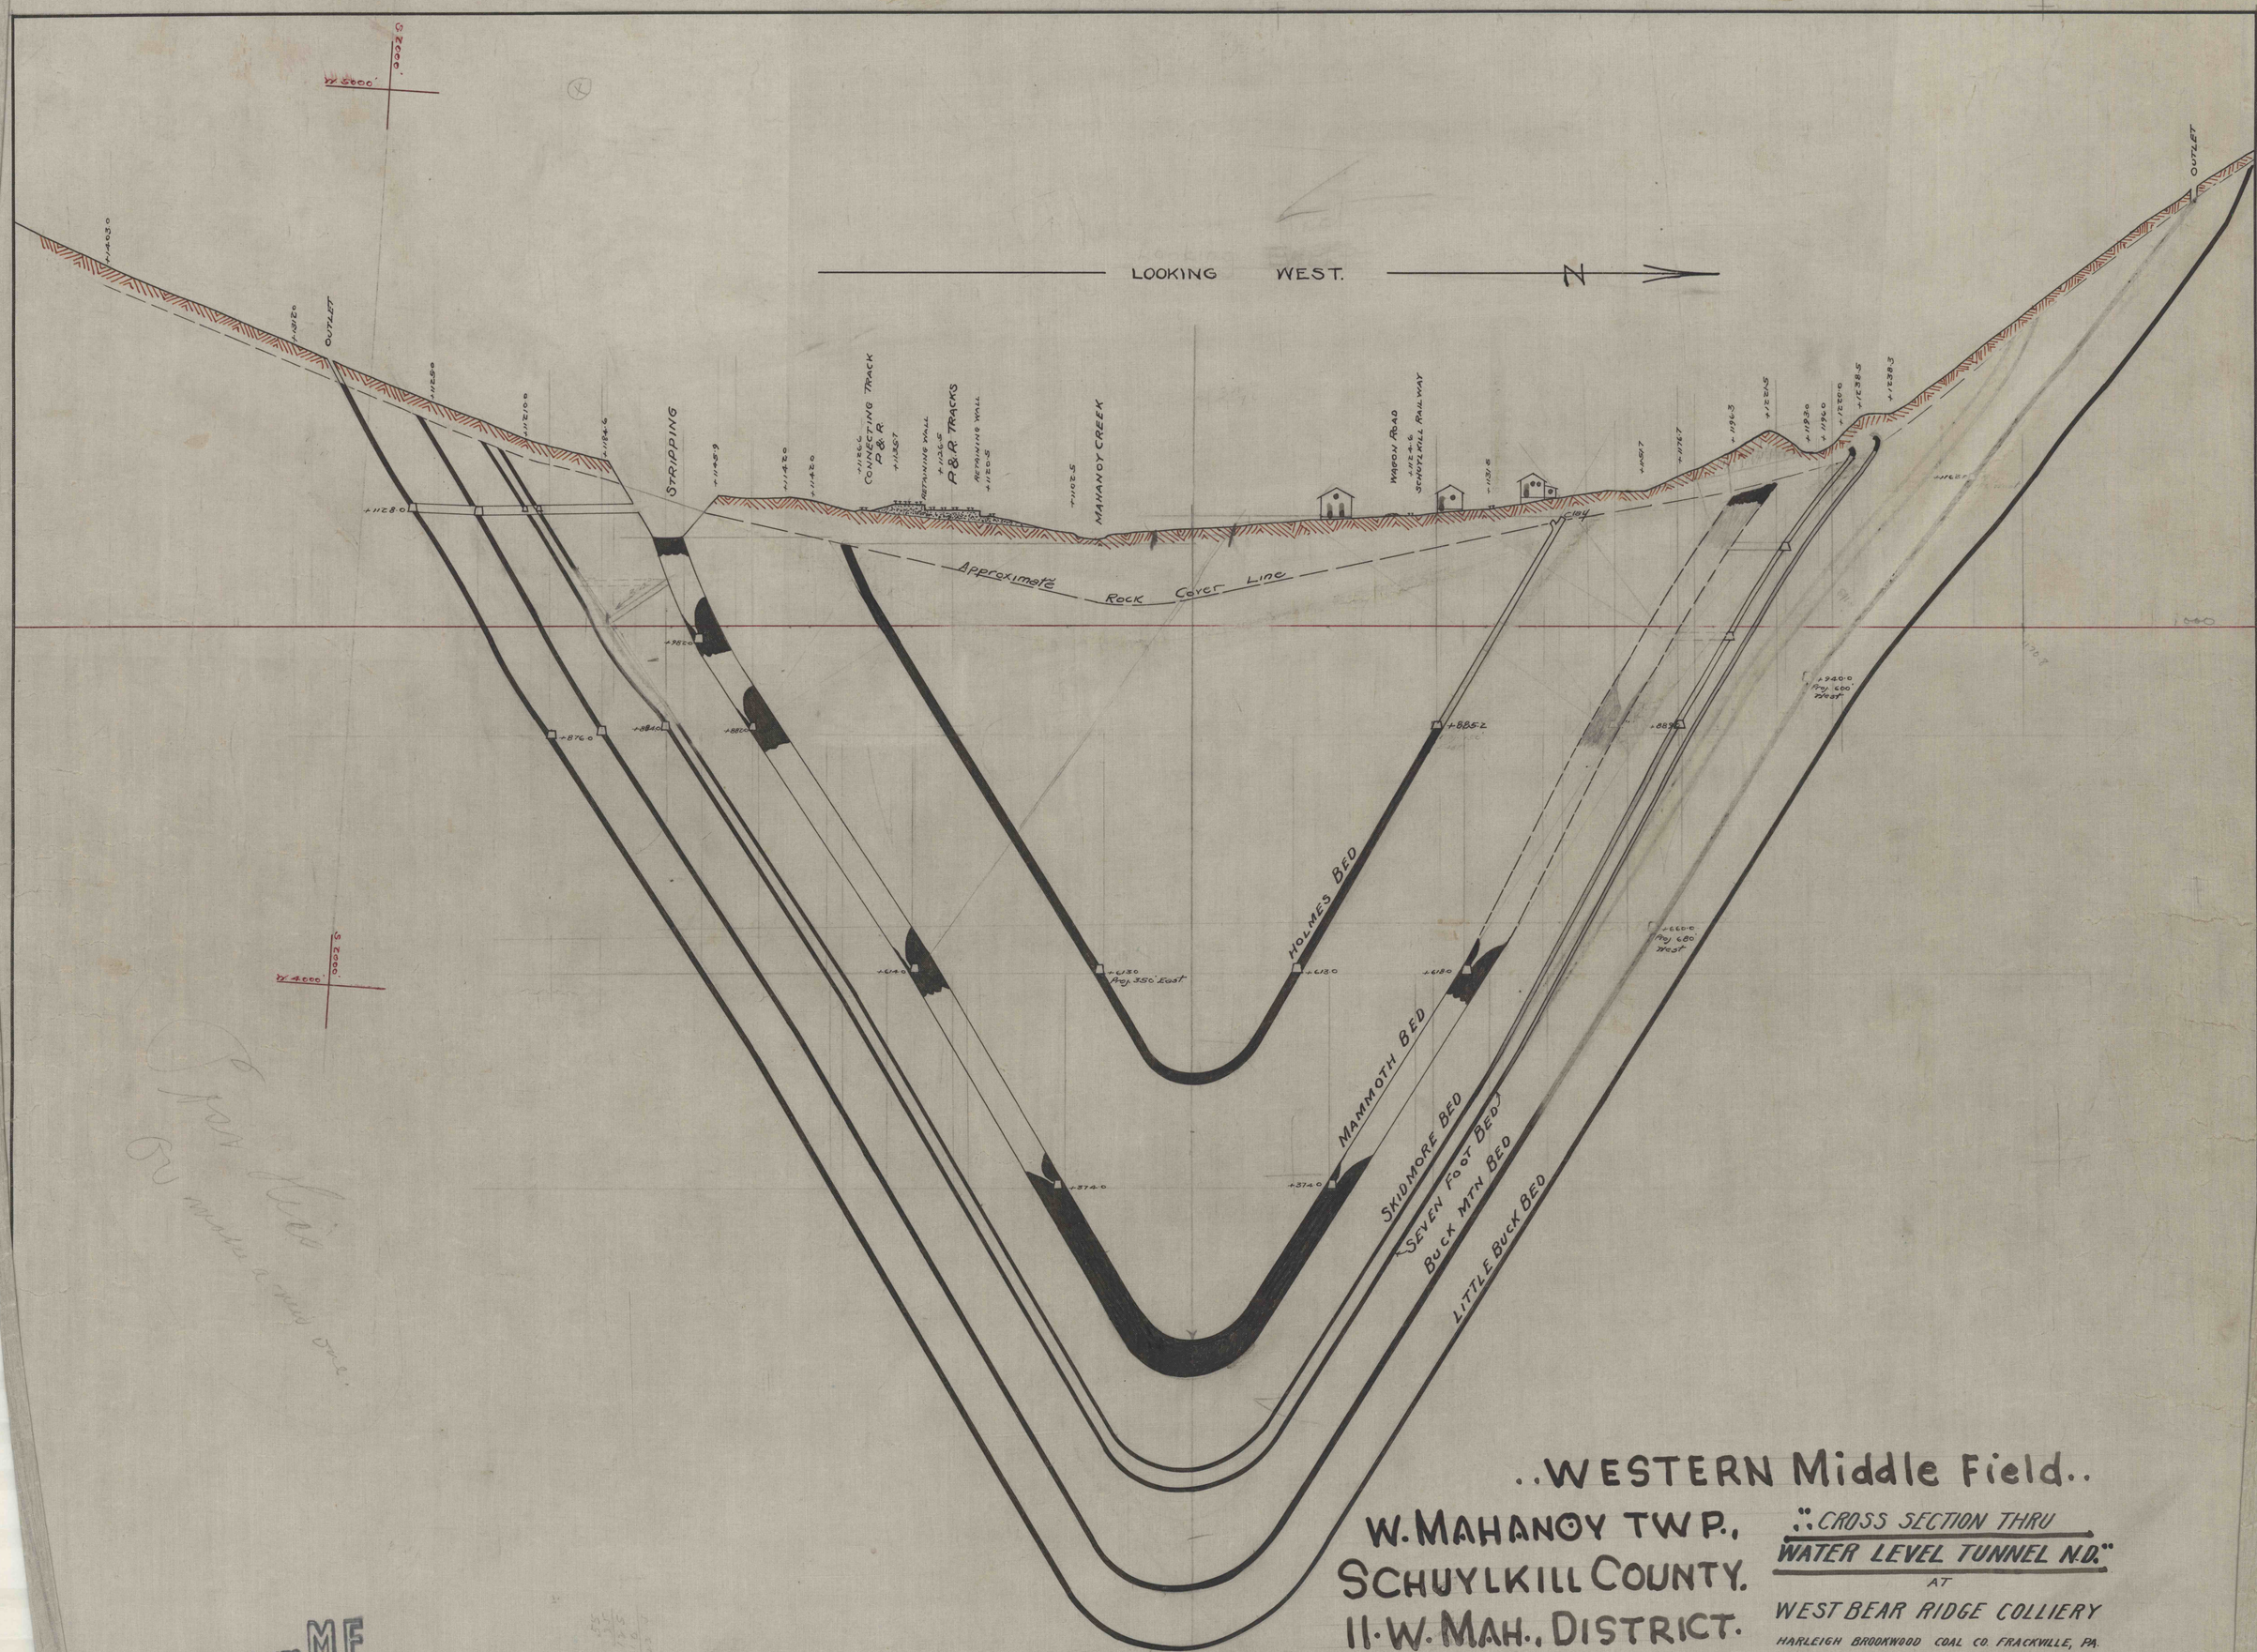

..WESTERN Middle Field..

W. MAHANOY TWP.,
SCHUYLKILL COUNTY.
11-W. MAH., DISTRICT.
P. R. C. & I. Co.,

∴ CROSS SECTION THRU
WATER LEVEL TUNNEL N.D.
AT
WEST BEAR RIDGE COLLIERY
HARLEIGH BROOKWOOD COAL CO. FRACKVILLE, PA.
• • • SEPT. 1918 SCALE 1" = 100' • • •

MAR 10 1972 MF

..4 OF 7..

6 SPEED.

R436