


P-436

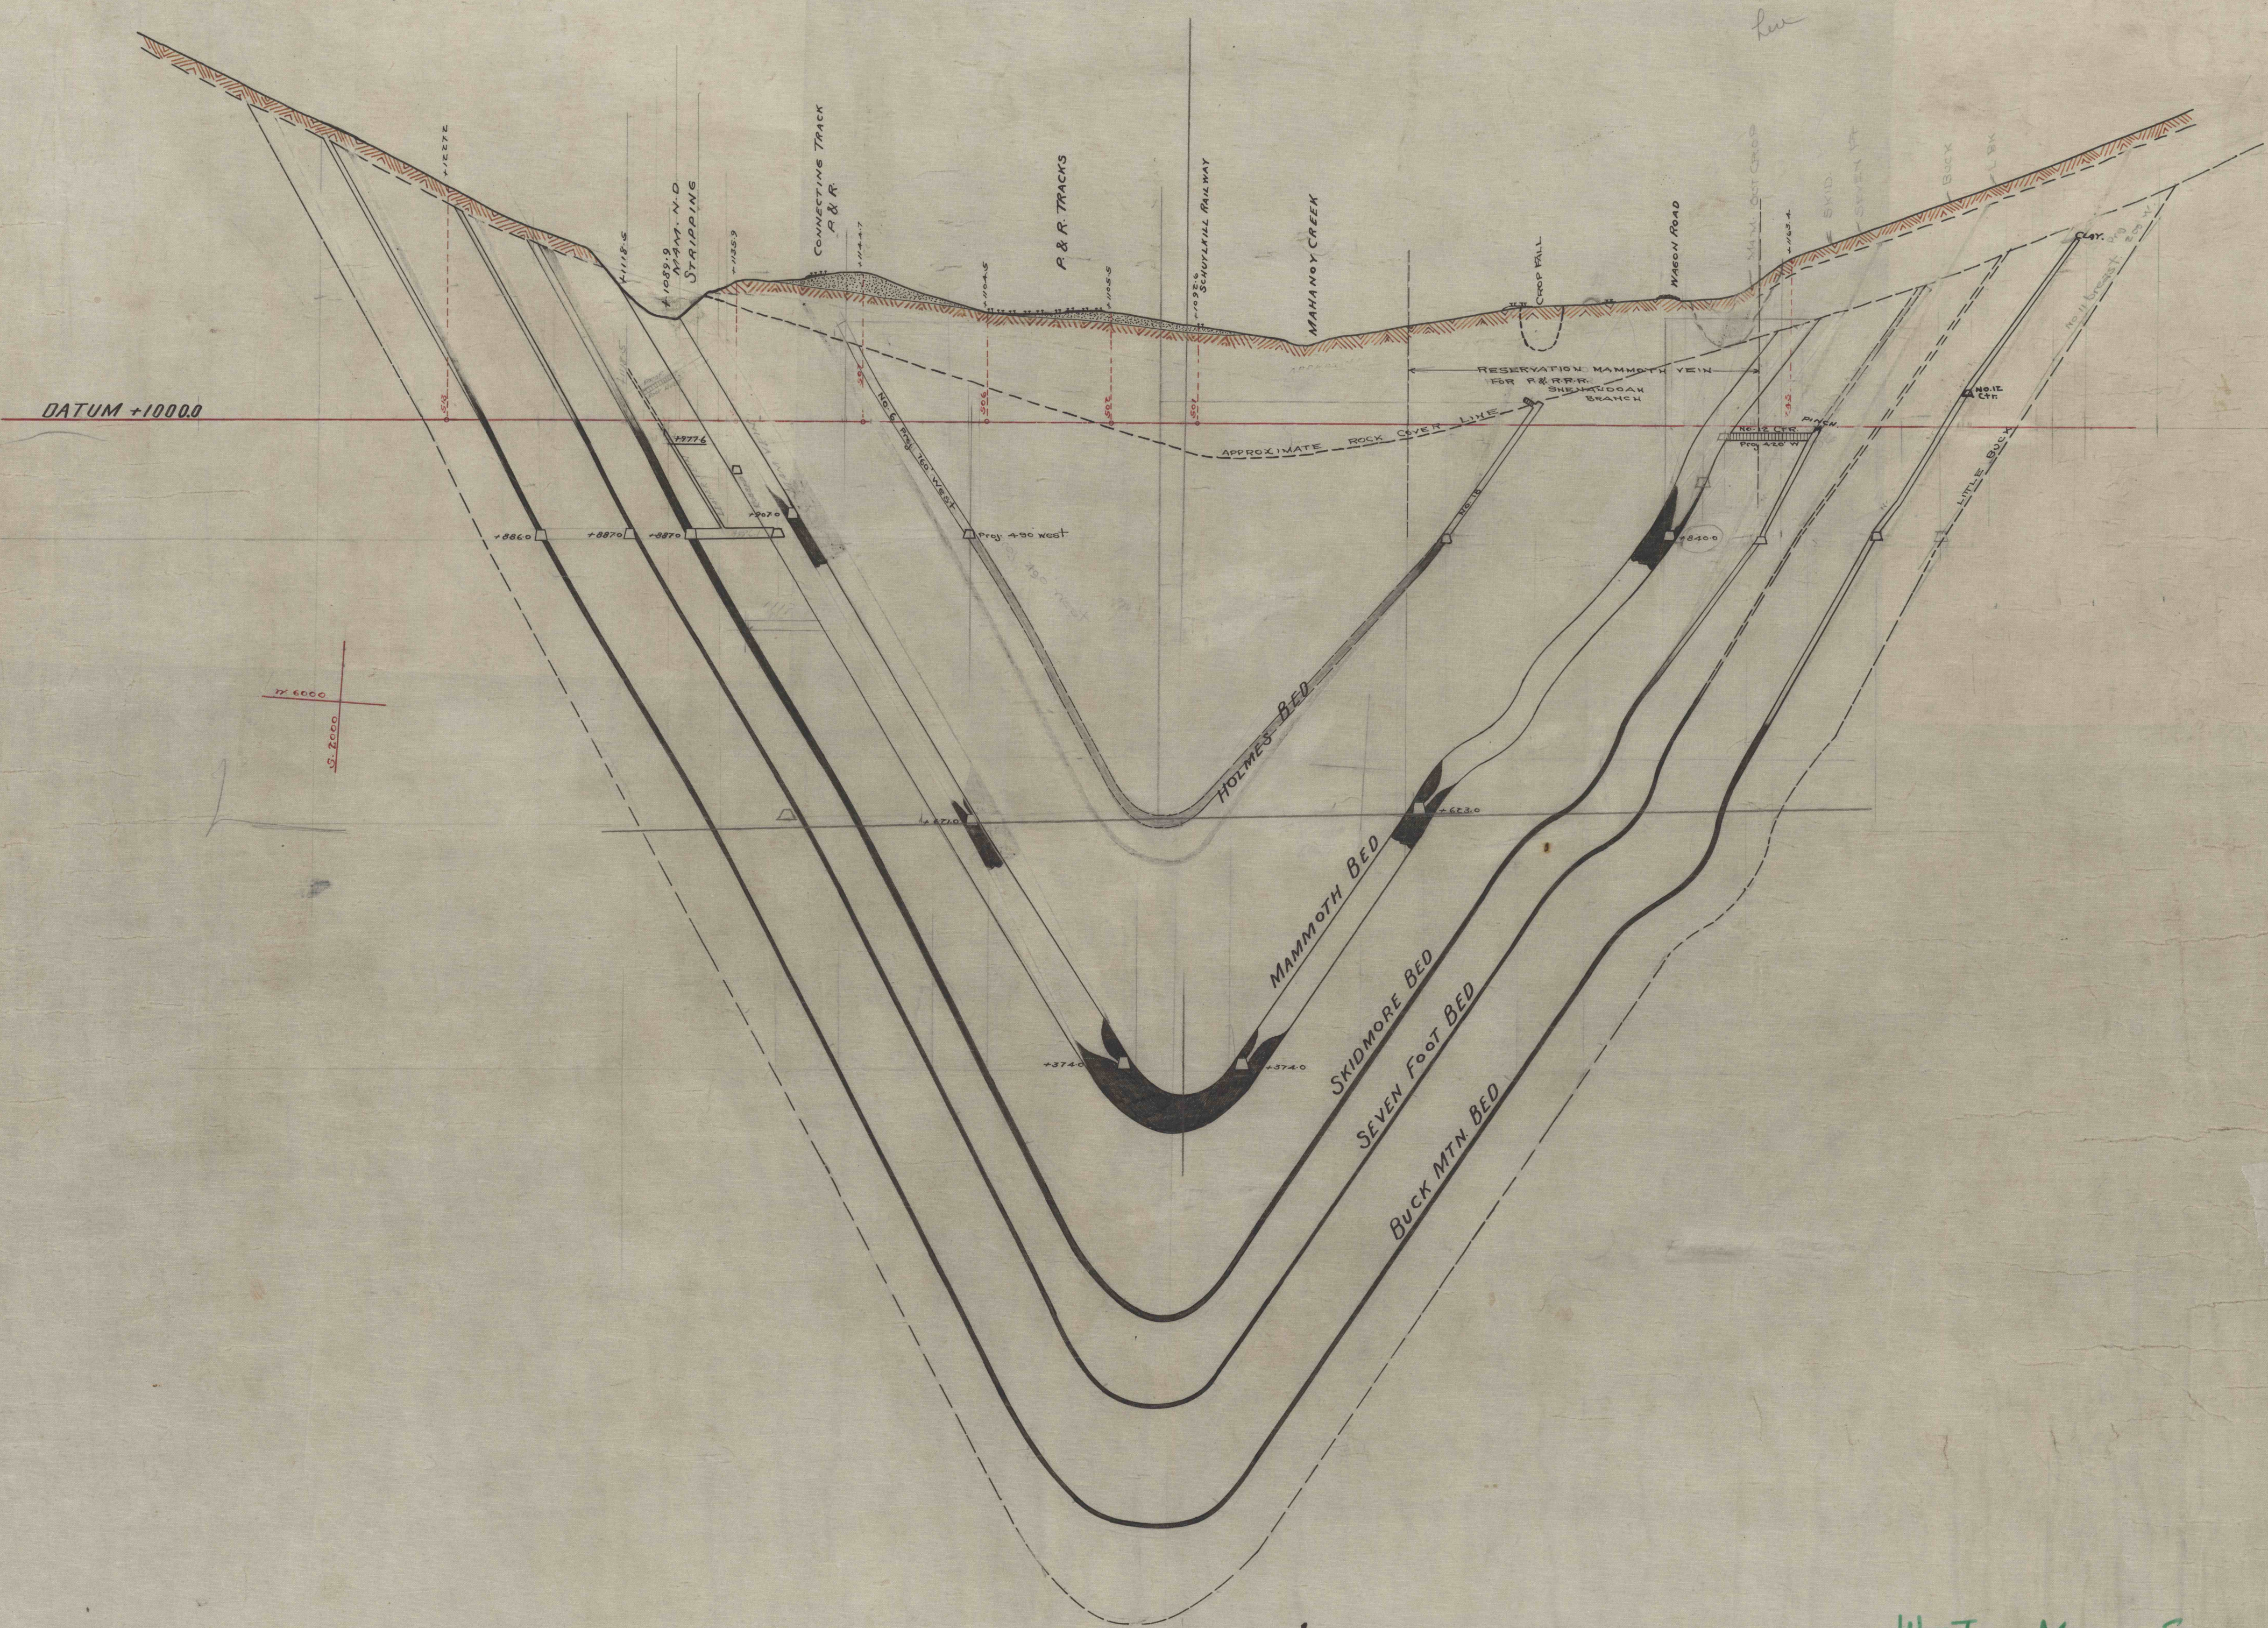

MF

MAR 10 1972

..3 of 7..

WEST MAHANoy TWP., WESTERN MIDDLE FIELD.
II. W. MAH., DISTRICT. CROSS SECTION THRU
P. R. C. & I. CO., NO. 2 TUNNEL.
AT
WEST BEAR RIDGE COLLIERY
HARLEIGH BROOKWOOD COAL CO. FRACKVILLE, PA.
JULY 1918 SCALE 1" = 100'
SCHUYLKILL COUNTY, PA.