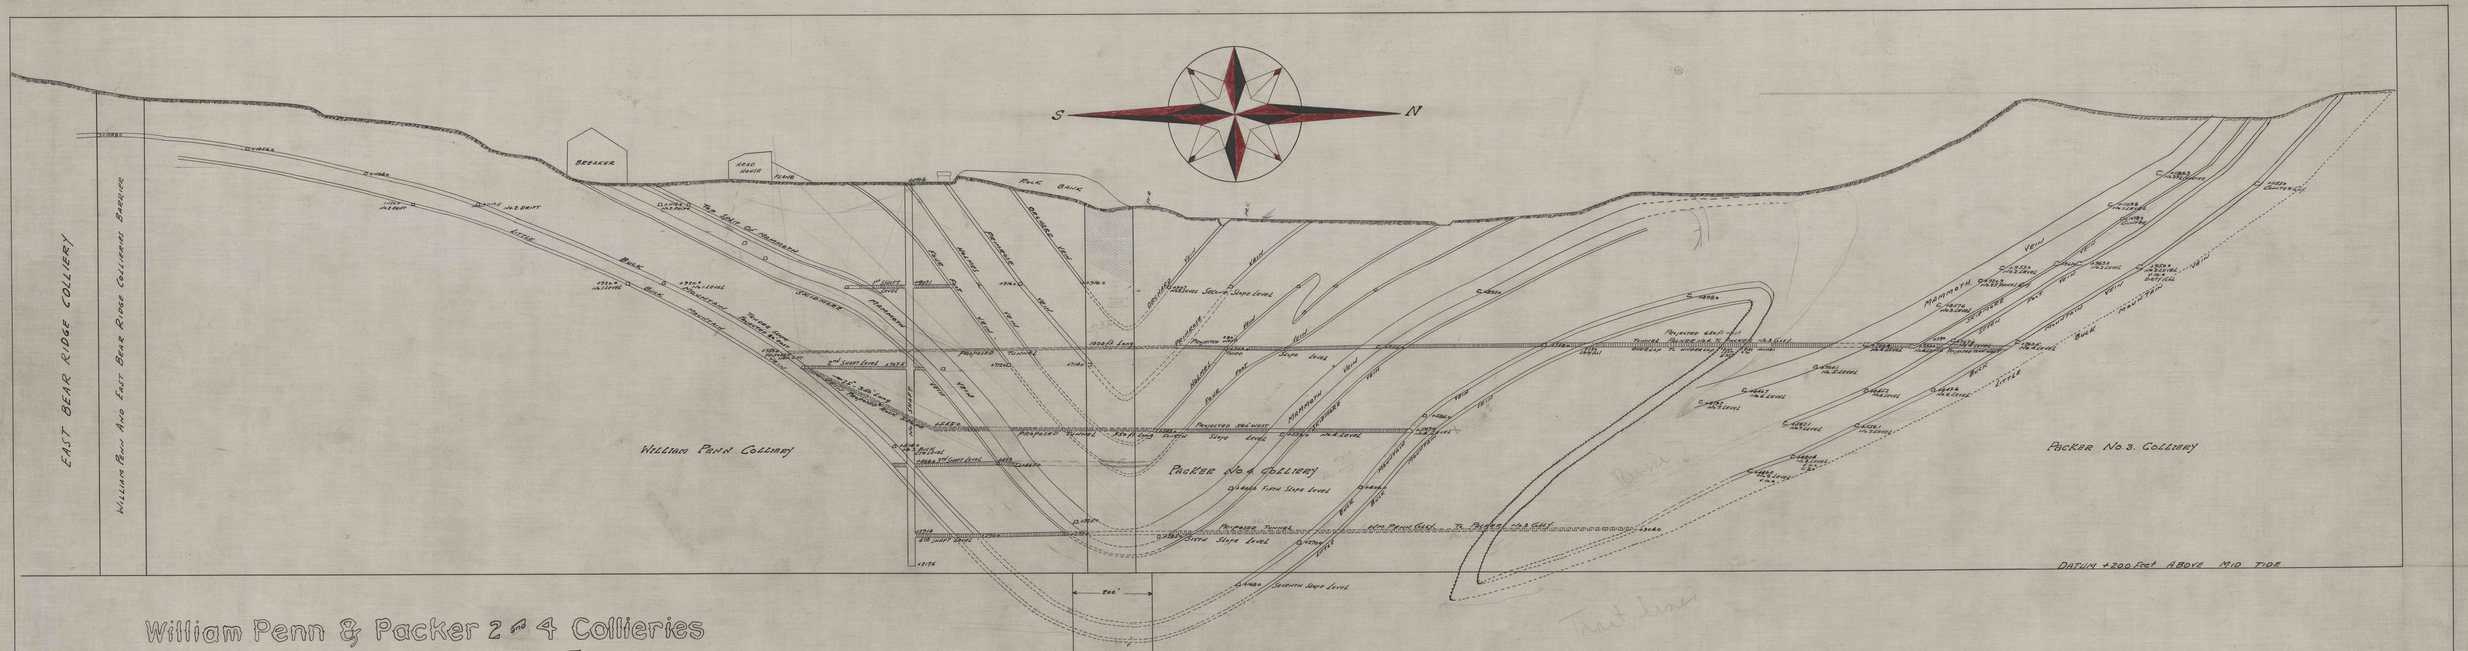

William Penn & Packer 2 & 4 Collieries

Section through William Penn Shaft

Scale 1"=100' Shaft, Pa Feb-15-1935

MAR 1 0 1972