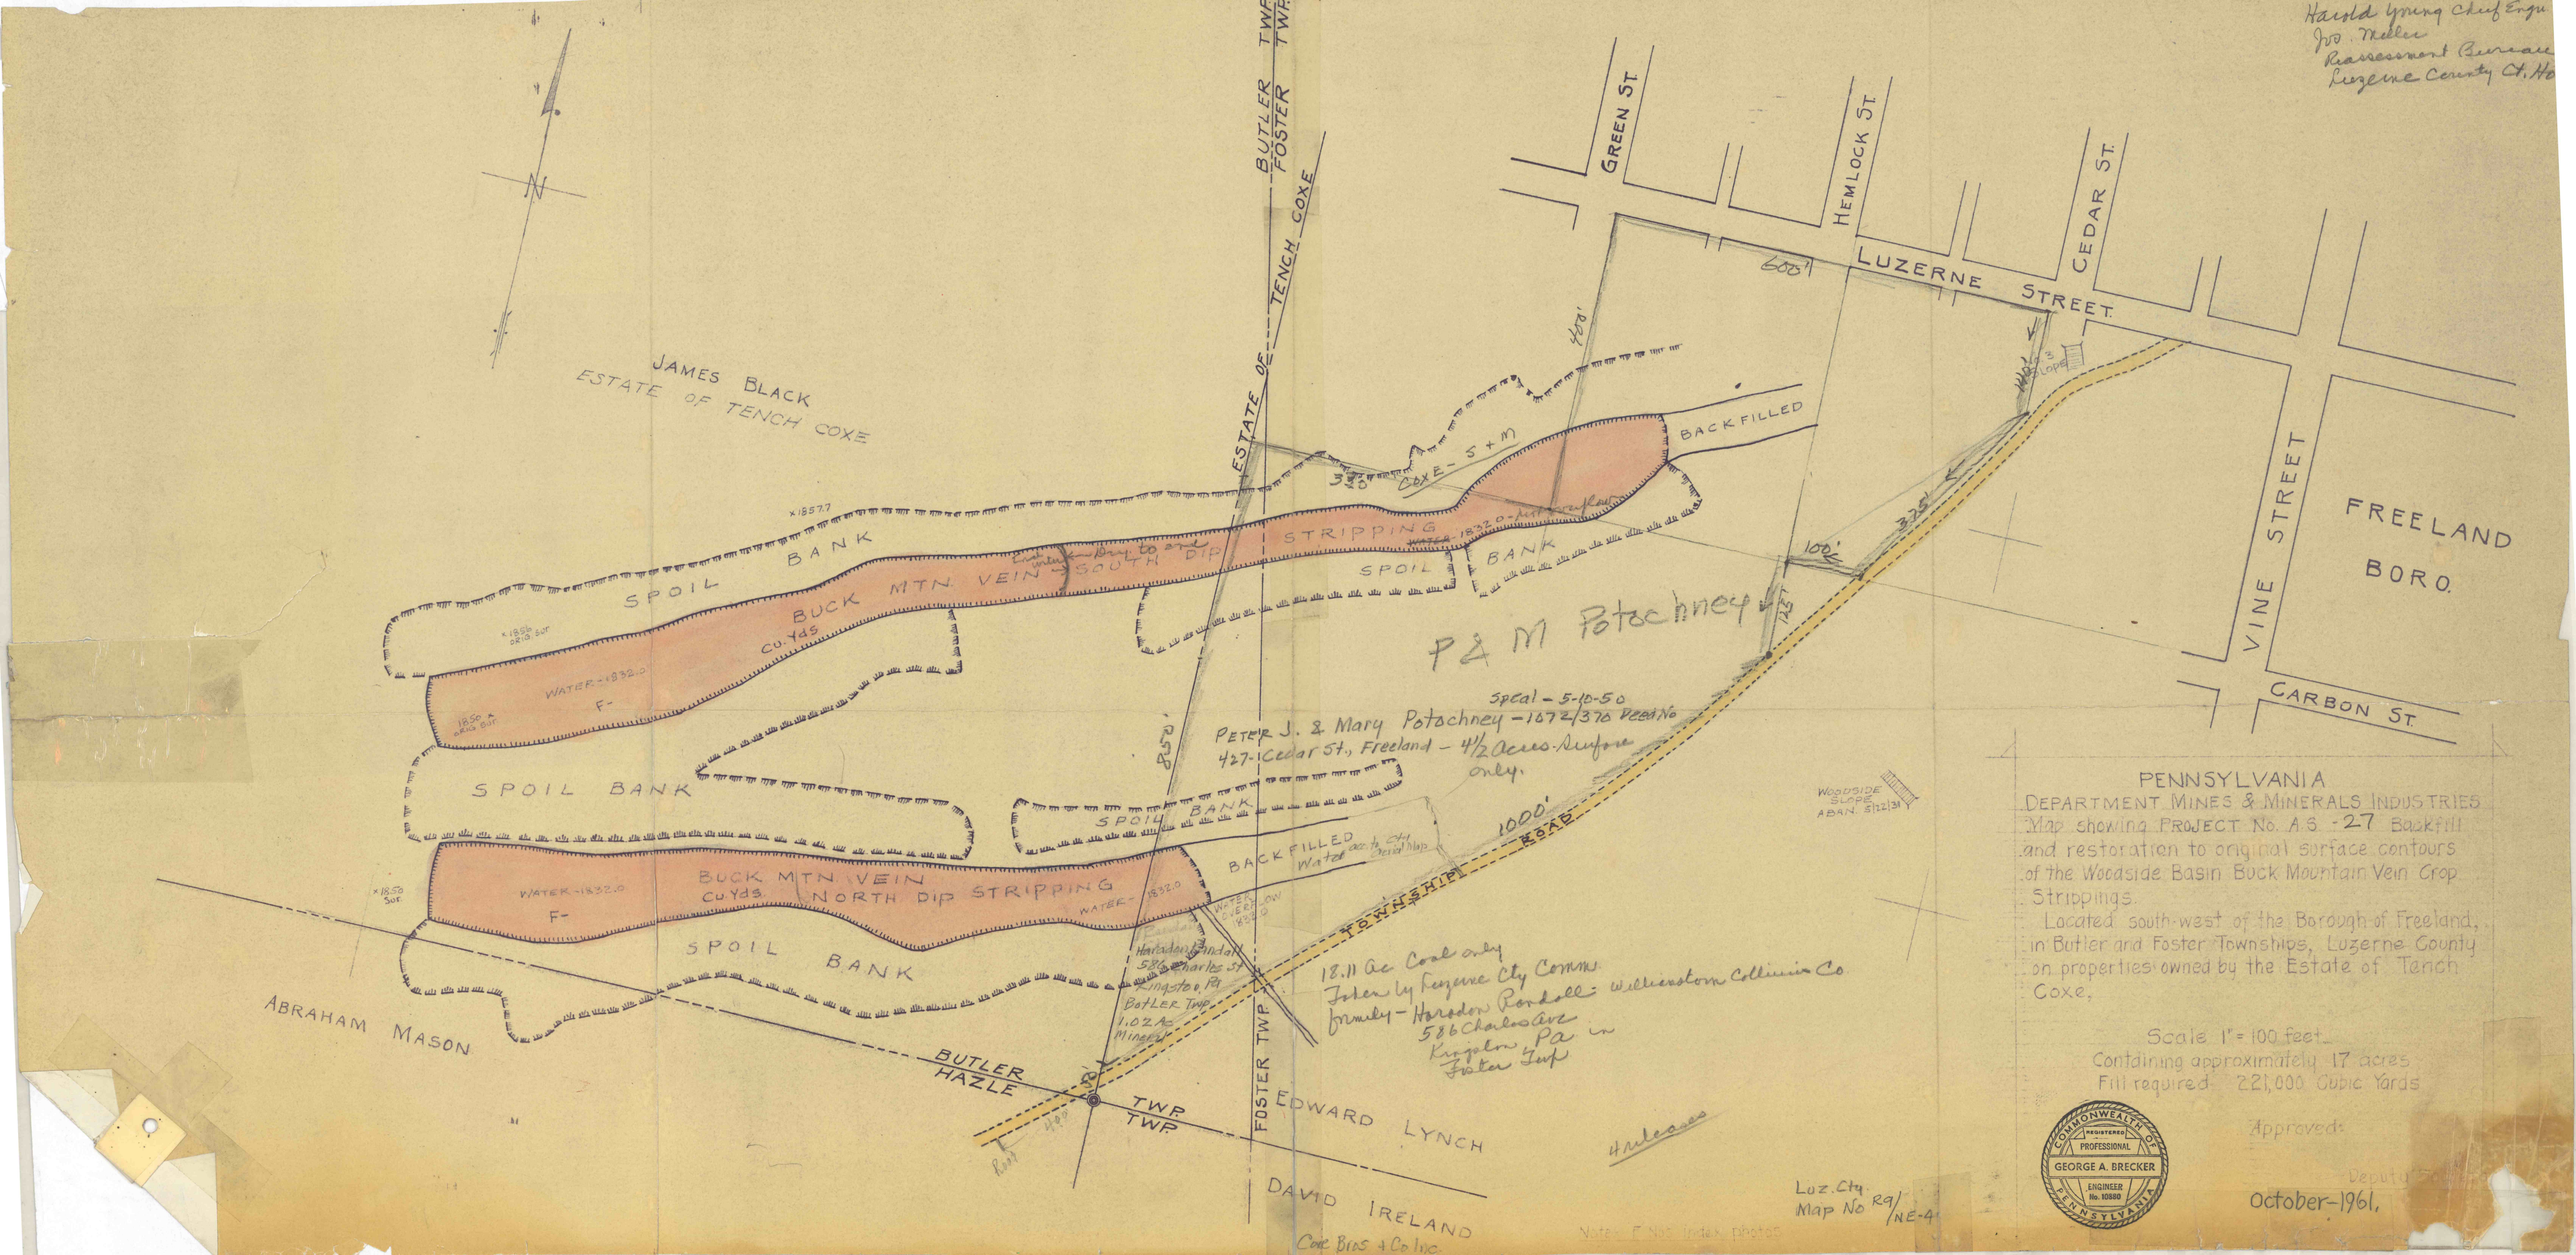
Harold Young Chief Engr
Jno. Meller
Reassessment Bureau
Luzerne County Ct. Ho
JAMES BLACK
ESTATE OF TENCH COXE
ESTATE OF TENCH COXE
BUTLER TWP
FOSTER TWP
GREEN ST
HEMLOCK ST
CEDAR ST
LUZERNE STREET
600'
400'
BACKFILLED
COXE - S + M
320'
SPOIL BANK
BUCK MTN VEIN
SOUTH DIP
STRIPPING
WATER 1832.0
Dip to 2nd
SPOIL BANK
P & M Potachney
Speal - 5-10-50
PETER J. & Mary Potachney - 1672/378 Deed No
427 - Cedar St., Freeland - 4½ Acres Surface
only.
SPOIL BANK
BACKFILLED
Water acc. to City Aerial Map
1000'
ROAD
TOWNSHIP
WOODSIDE SLOPE
ABAN. 5/22/31
SPOIL BANK
BUCK MTN VEIN
NORTH DIP STRIPPING
WATER - 1832.0
WATER 1832.0
SPOIL BANK
Horsedon Randall
586 Charles St
Kingston, Pa
BUTLER TWP.
1.02 Ac
Mineral
18.11 Ac Coal only
Taken by Luzerne Cty Comrs
formerly - Horsedon Randall - Wilkinston Collieries Co
586 Charles Ave
Kingston, Pa in
Foster Twp
ABRAHAM MASON
BUTLER
HAZLE
TWP
TWP
FOSTER TWP
EDWARD LYNCH
DAVID IRELAND
Coxe Bros + Co Inc
Luz. Cty
Map No R9/NE-4
Note - F Nos Index Photos
WOODSIDE SLOPE
VINE STREET
FREELAND
BORO.
CARBON ST.
PENNSYLVANIA
DEPARTMENT MINES & MINERALS INDUSTRIES
Map showing PROJECT No. A.S. -27 Backfill and restoration to original surface contours of the Woodside Basin Buck Mountain Vein Crop Strippings.
Located south-west of the Borough of Freeland, in Butler and Foster Townships, Luzerne County on properties owned by the Estate of Tench Coxe.
Scale 1" = 100 feet
Containing approximately 17 acres
Fill required 221,000 Cubic Yards
COMMONWEALTH OF PENNSYLVANIA
REGISTERED PROFESSIONAL ENGINEER
GEORGE A. BRECKER
No. 10880
Approved:
Deputy
October-1961.