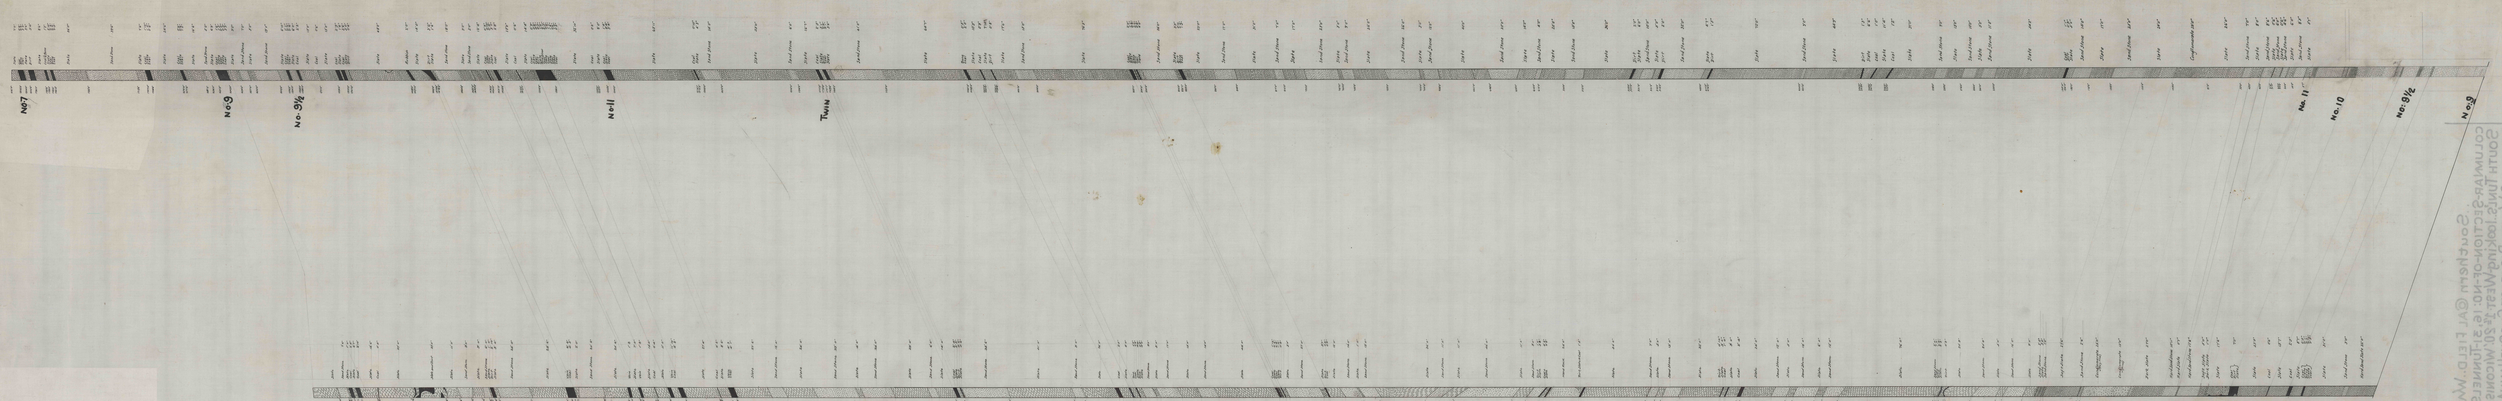

No7
No9
No 9½
No11
TWIN
No. 11
No. 10
No 9½
No 9
No 9
9½
Dec 20 1916.
11
10
9½
9

..SOUTHERN COAL FIELD..
Williamstown Colliery.. COLUMNAR Section
of NO:16 NO:31 TUNNELS..NO:1 & 2 SHAFT SOUTH
TUNNELS..looking West..SCALE; 1"=20'.Wiconisco
Twp., DAUPHIN COUNTY PA., 17· LYKENS Valley DISTRICT.
SUSQUEHANNA COLLIERIES. MAR 10 1972 MF ISKANDER.