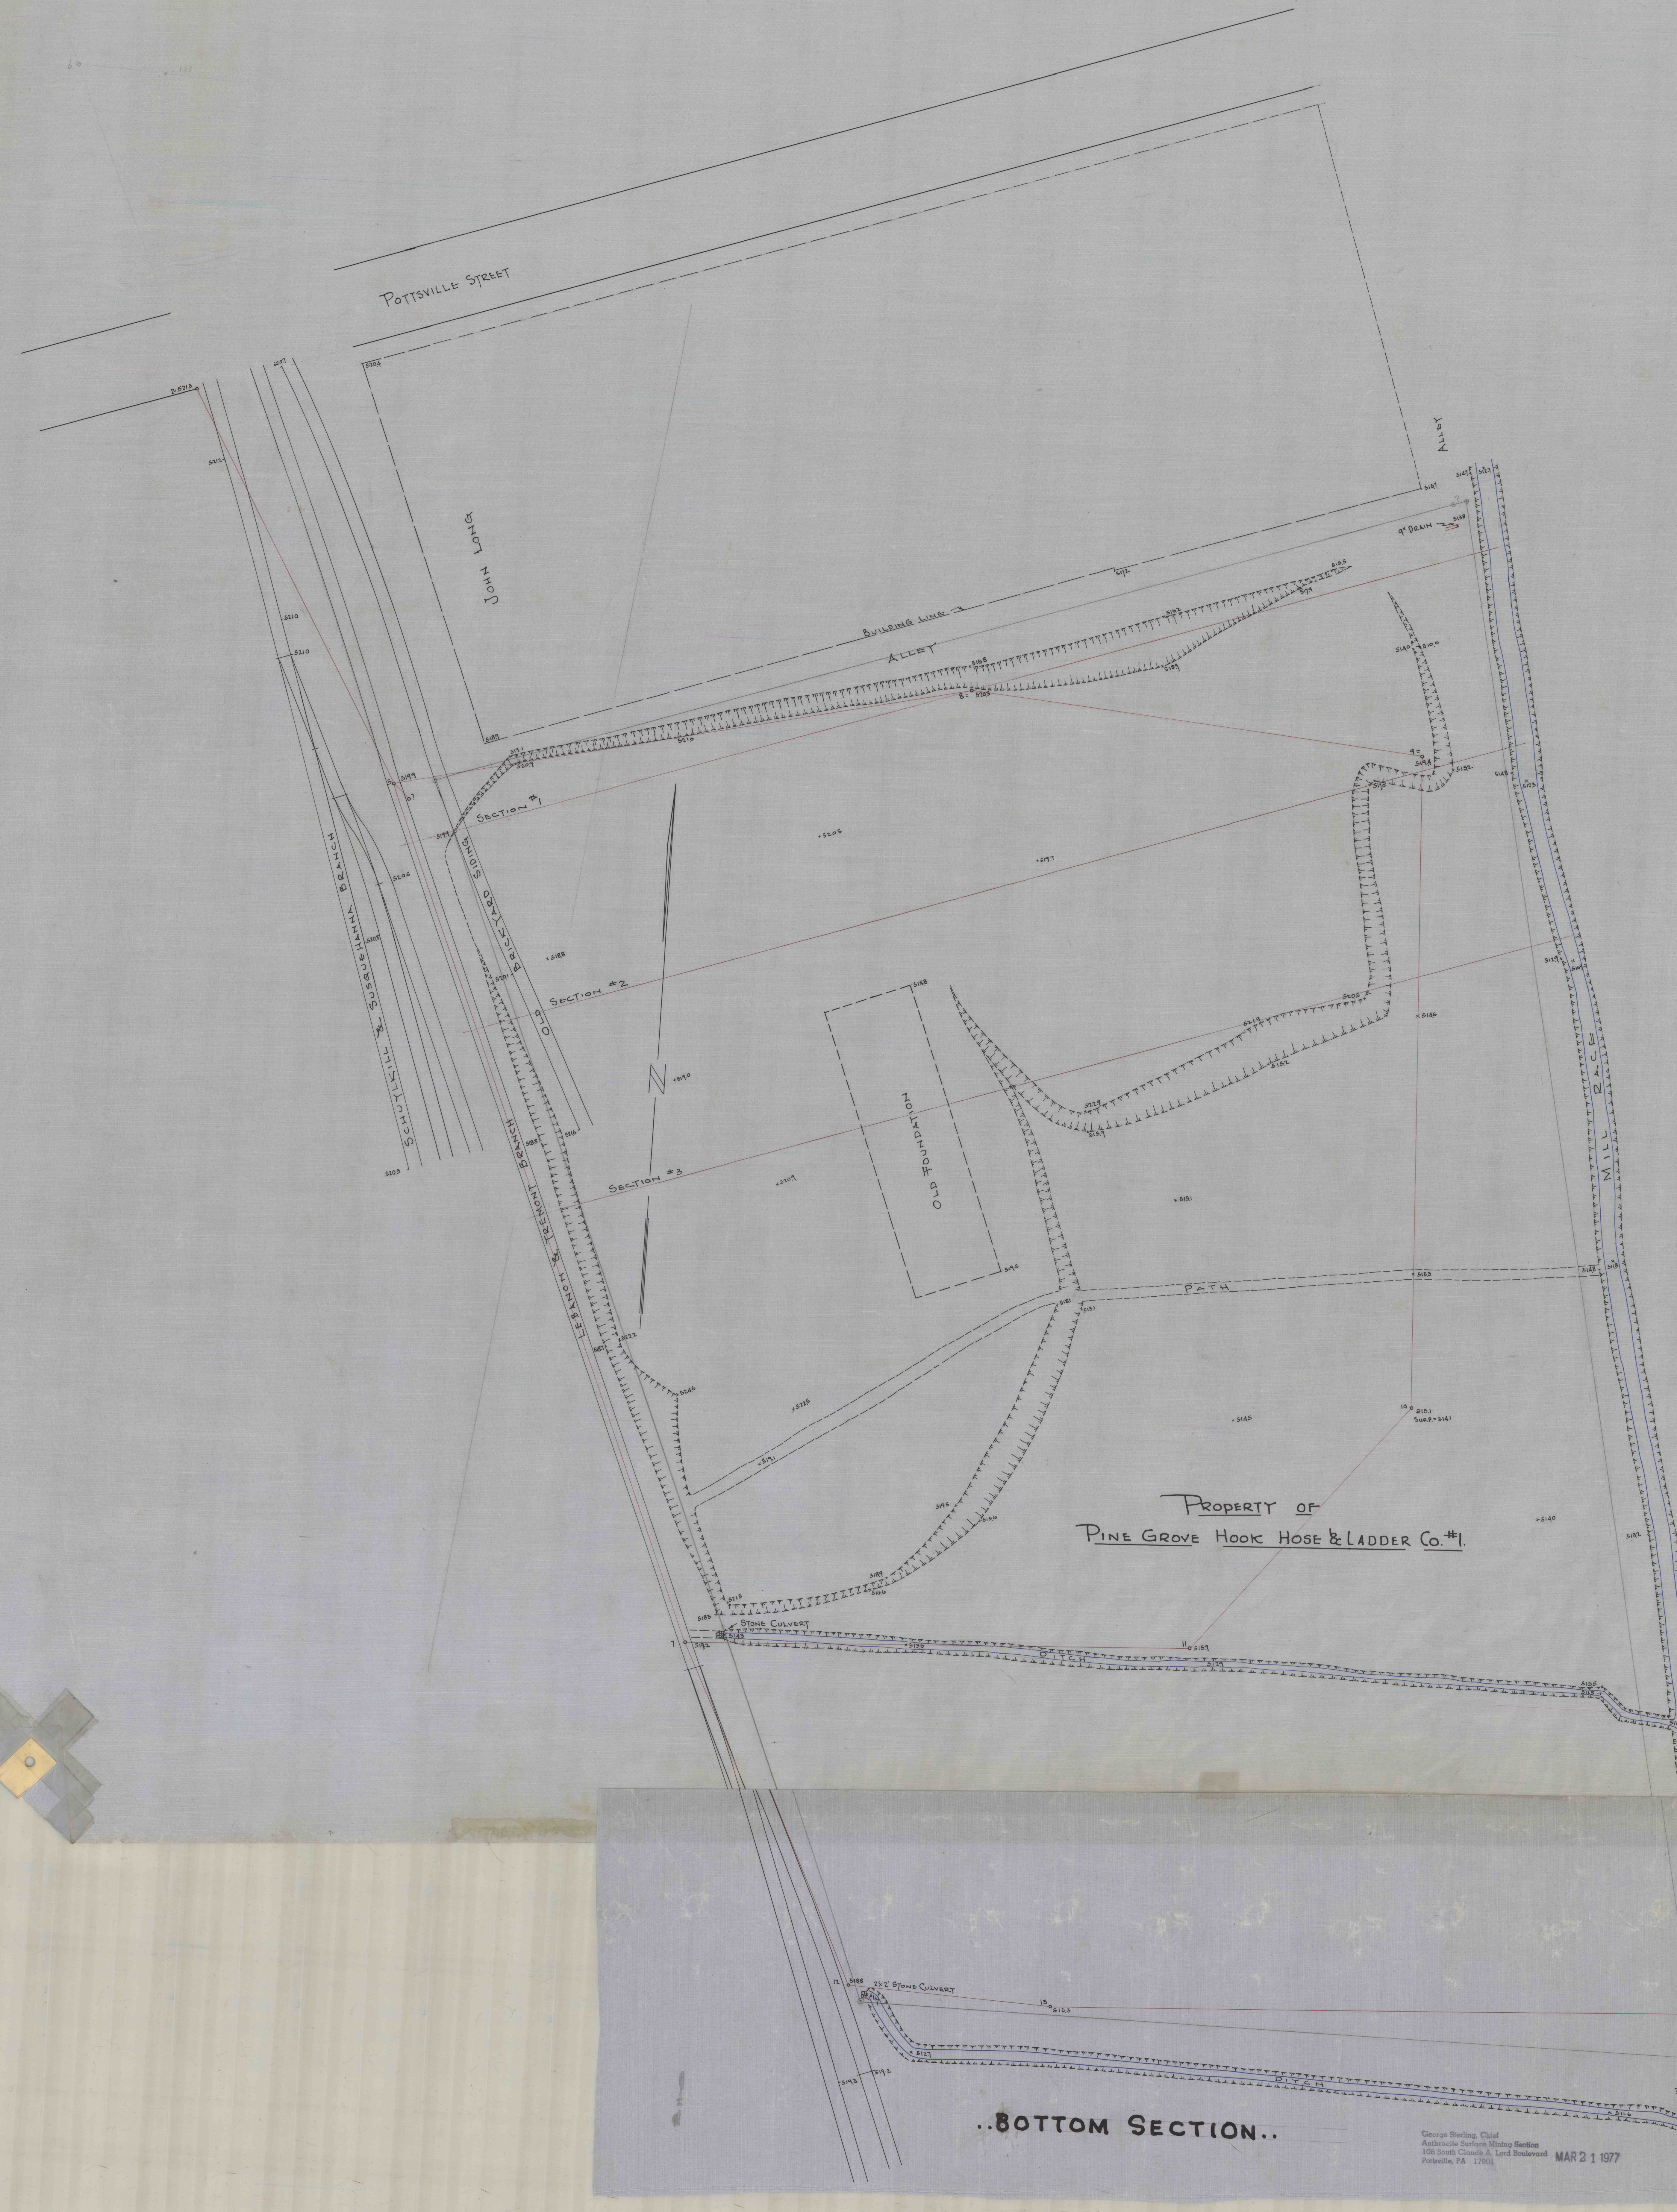
POTTSVILLE STREET
JOHN LONG
ALLEY
BUILDING LINE
9" DRAIN
ALLEY
SCHUYLKILL & SUSQUEHANNA BRANCH
LEBANON & TREMONT BRANCH
OLD BRICKYARD SIDING
SECTION #1
SECTION #2
SECTION #3
N
OLD FOUNDATION
PATH
MILL RACE
DITCH
STONE CULVERT
PROPERTY OF
PINE GROVE HOOK HOSE & LADDER CO. #1
2'x2' STONE CULVERT
30" Maple
..BOTTOM SECTION..

George Sterling, Chief
Anthracite Surface Mining Section
108 South Claude A. Lord Boulevard
Pottsville, PA 17901
MAR 21 1977


5199 LEBANON & TREMONT
SIDING
5200
5180
5147
5125 MILL RACE
SECTION #1
DATUM = +500
LOOKING NORTH
LEBANON & TREMONT
519.0
520.0
SIDING
520.5
519.7
519.0
517.0
513.0
MILL RACE
SECTION #2
DATUM = +500
LOOKING NORTH
LEBANON & TREMONT BRANCH
5187
5220
OLD FDN
519.0
5220
5219
5205
5146
5129
5109 MILL RACE
SECTION #3
DATUM = +500
LOOKING NORTH

..SOUTHERN FIELD..

PINE GROVE, PA.

PINE GROVE TOWNSHIP.

SCHUYLKILL COUNTY

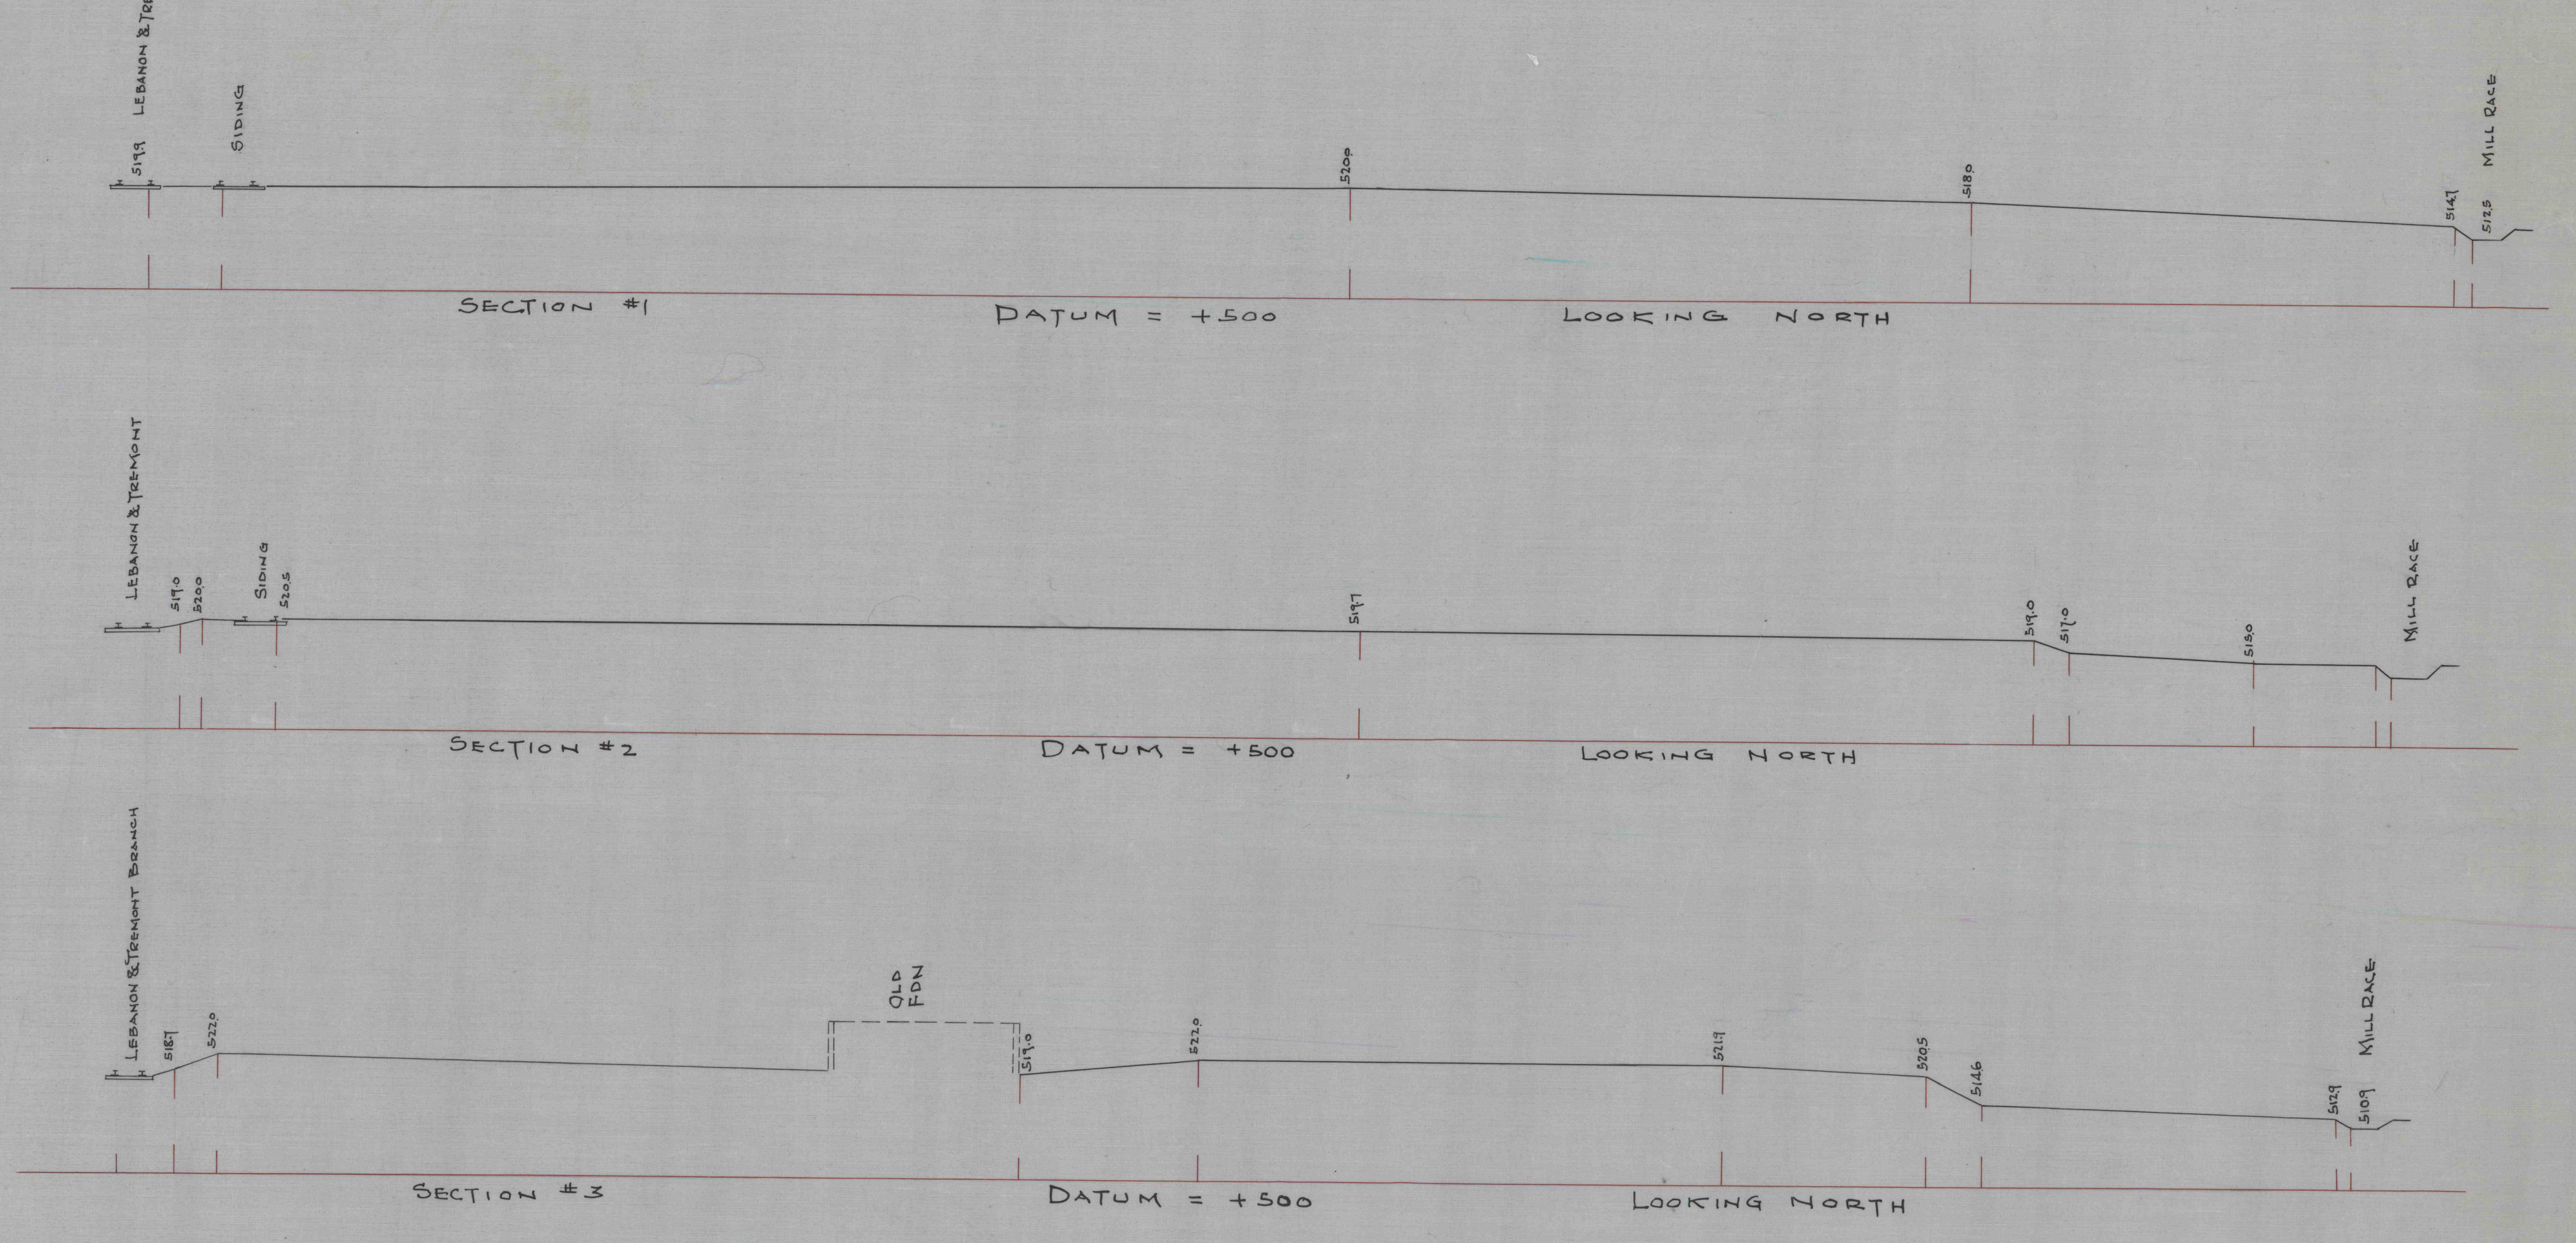PLAN AND SECTIONS SHOWING PROPERTY
OF PINE GROVE HOOK, HOSE & LADDER COMPANY #1
MAY-1946
SCALE 1"=20'

MAR 21 1977
George Sterling, Chief
Anthracite Surface Mining Section
108 South Claude A. Lord Boulevard
Pottsville, PA 17901