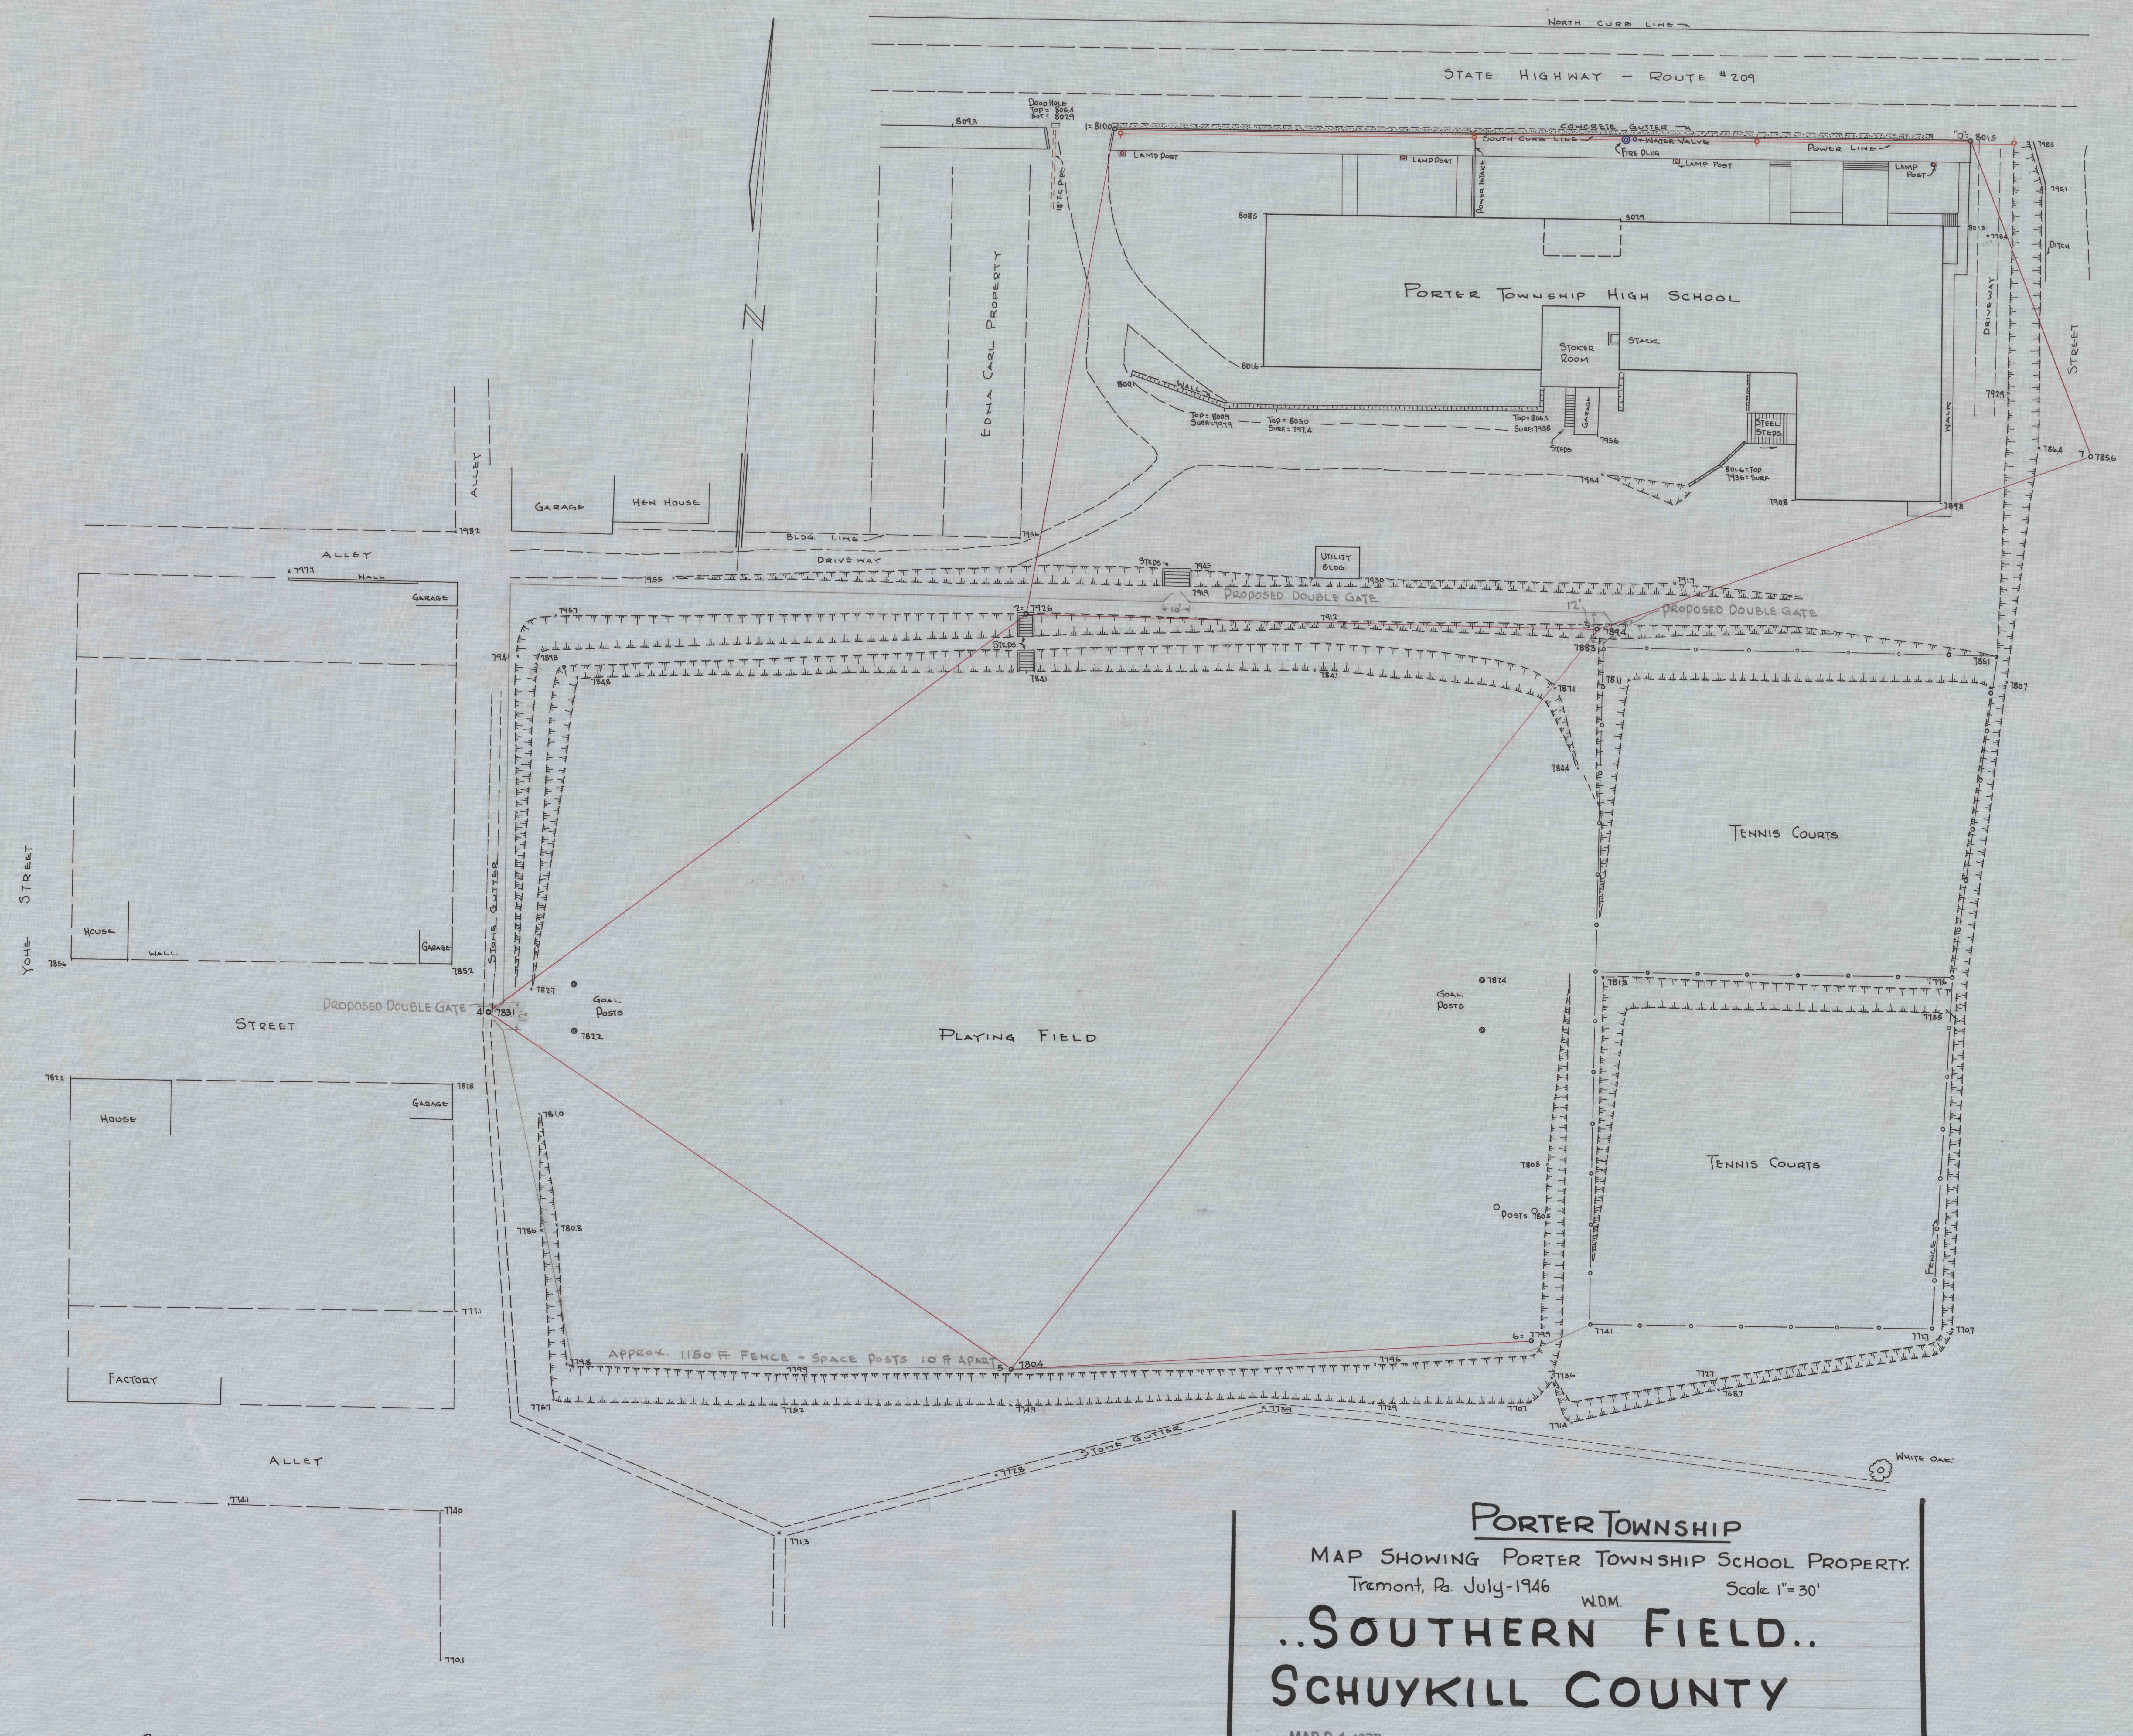

Porter Township

Map Showing Porter Township School Property.

Tremont, Pa. July-1946 W.D.M. Scale 1" = 30'

..Southern Field..

Schuylkill County

MAR 2 1 1977

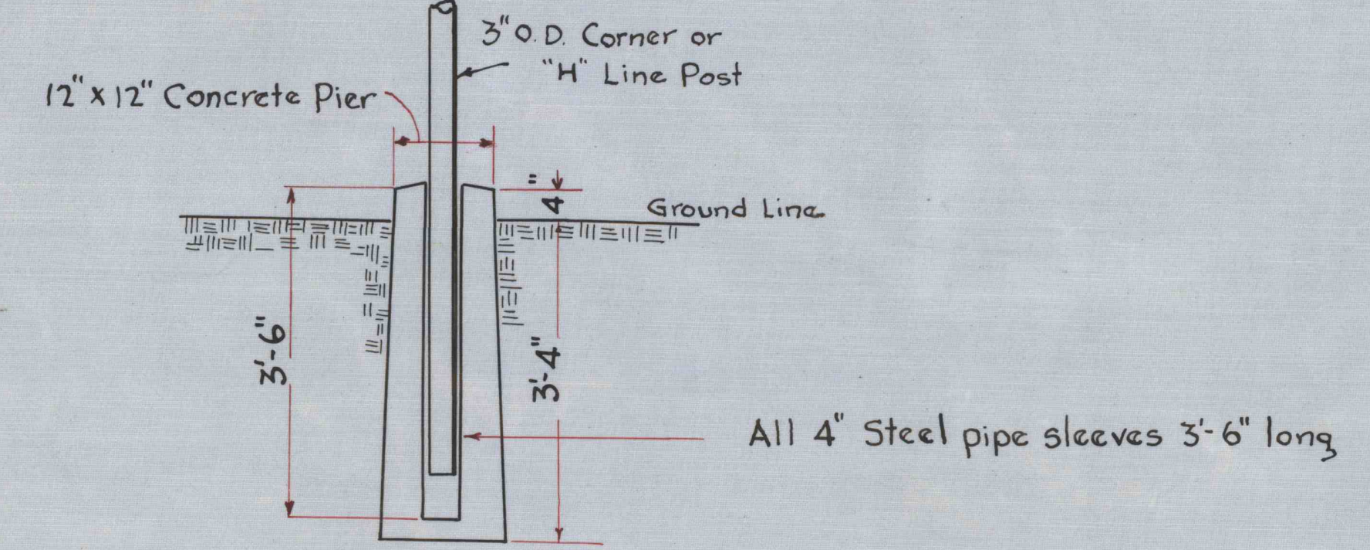
3" O.D. Corner or "H" Line Post
12" x 12" Concrete Pier
4"
Ground Line
3'-6"
3'-4"
All 4" Steel pipe sleeves 3'-6" long

DETAIL

TYPICAL POST FOOTING