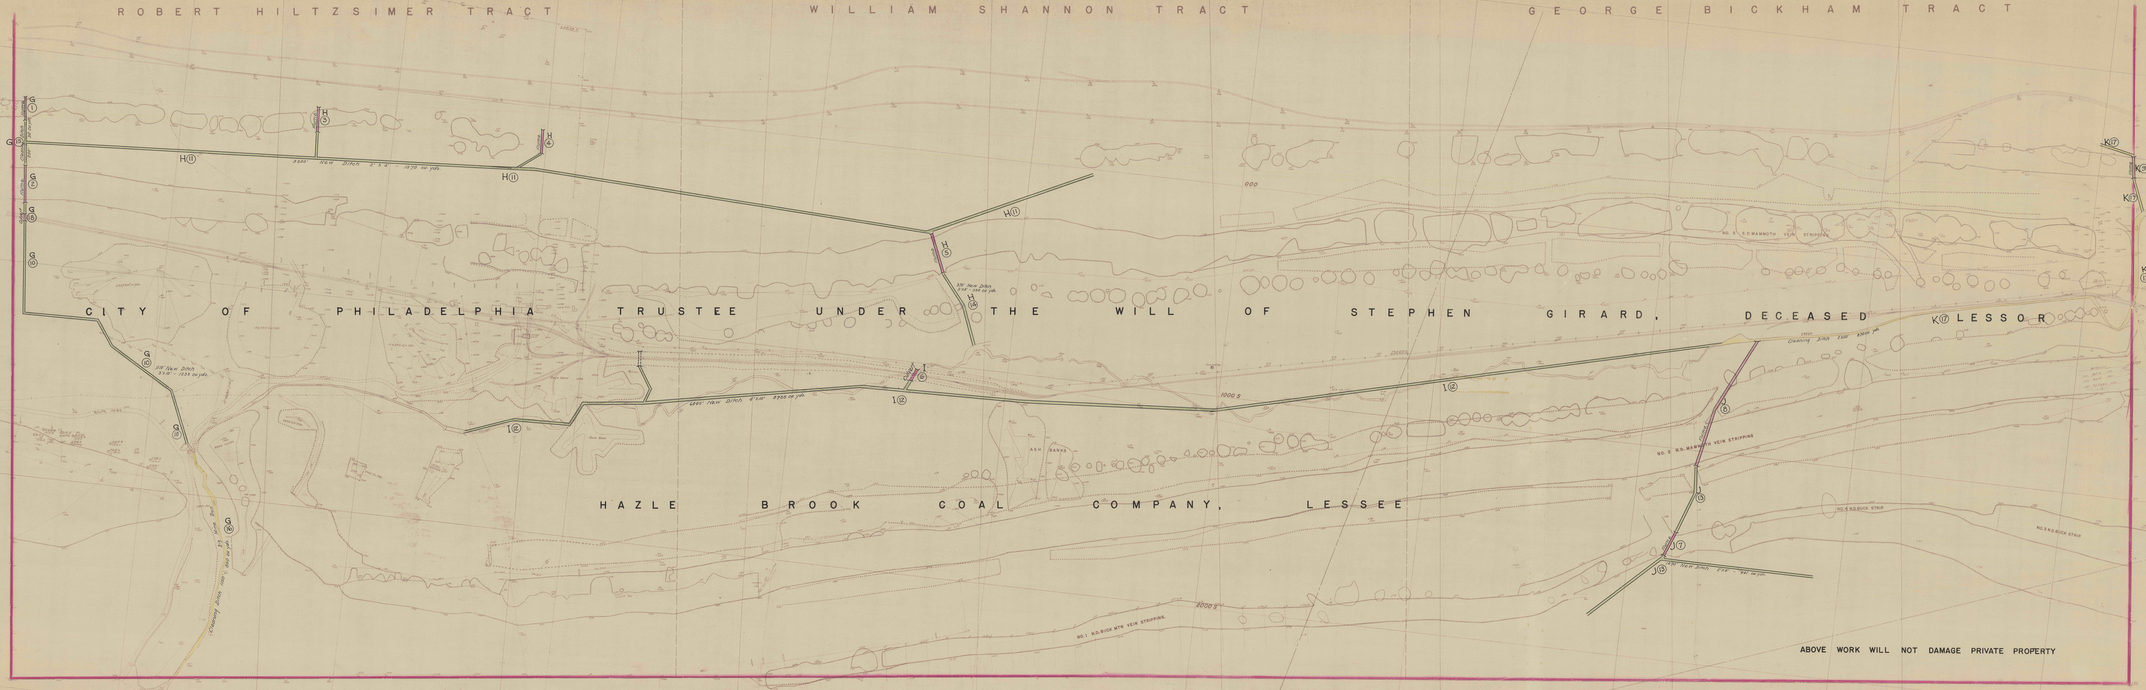

(1) LETTER: CONTINENTAL SECTION OF THE RAVEN RUN COLL'Y. AUG. 11, 1938

WESTERN MIDDLE COAL FIELD
WEST MAHANOY TWP. SCHUYLKILL CO.,
W.P.A. PROJECTS
OUTSIDE FEATURES
OF THE HAZLE BROOK COAL CO.
CONTINENTAL SECTION
OF THE
RAVEN RUN COLLIERY
SCALE 1"=200' JD. DOC. NO. AUG 19, 1938