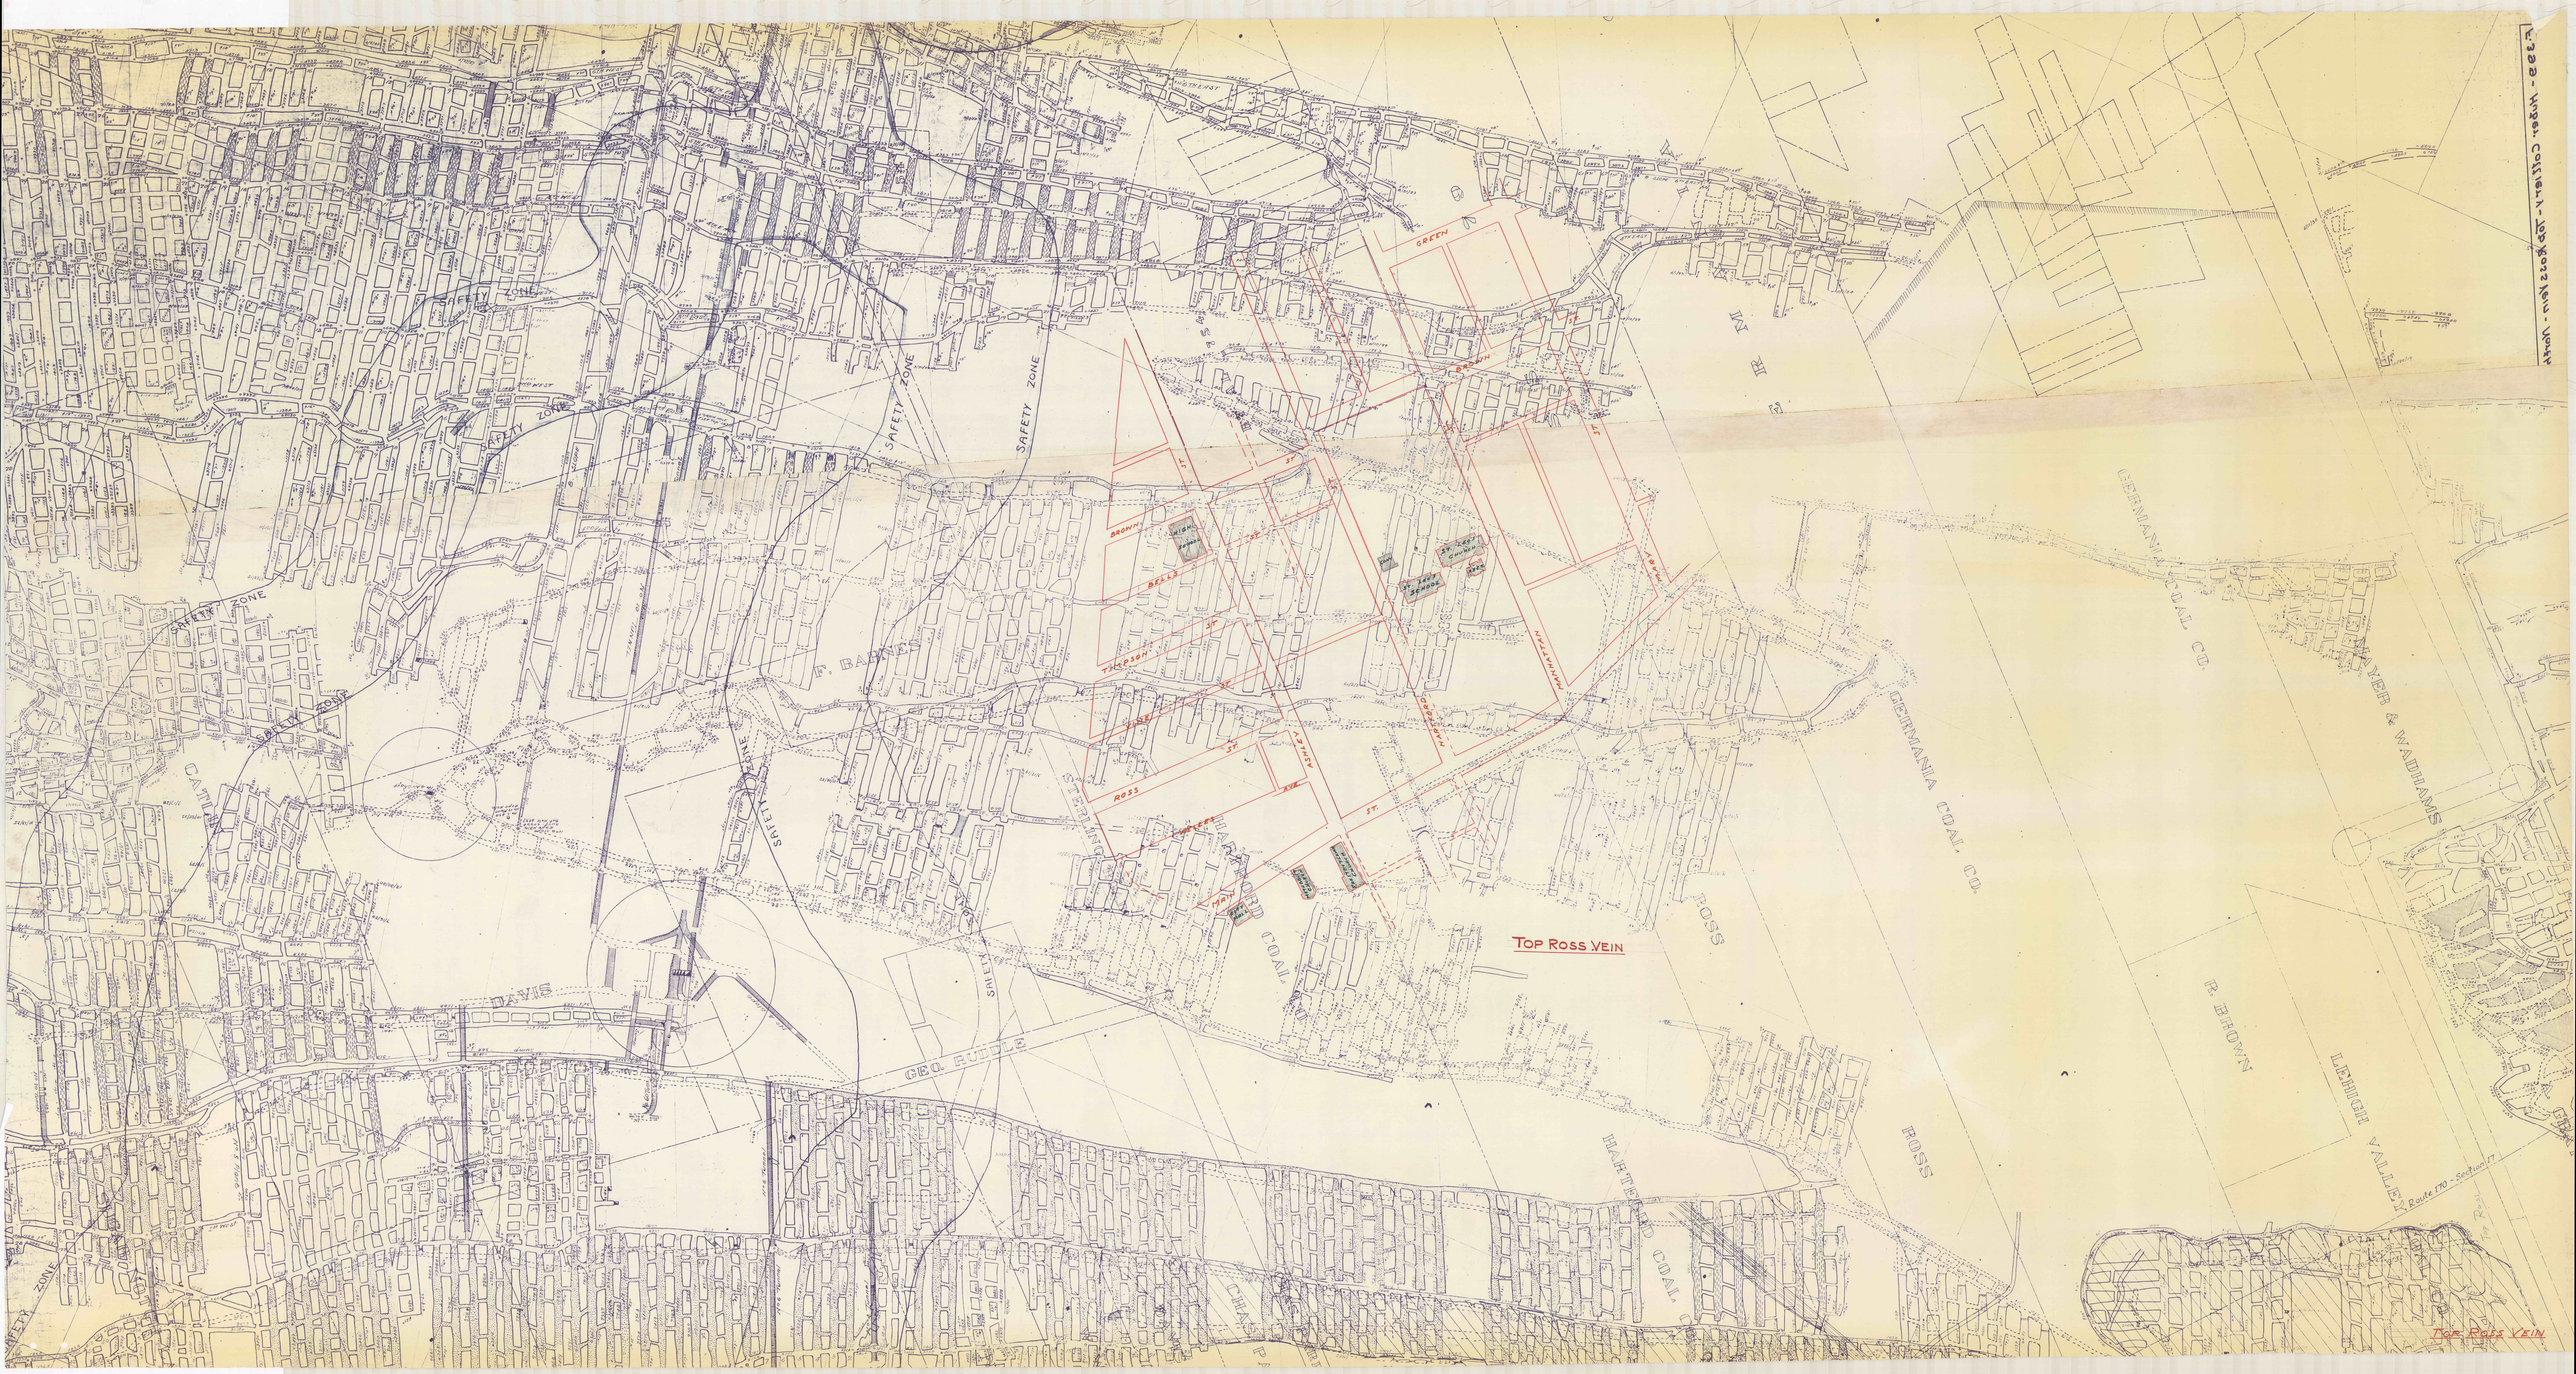

TOP ROSS VEIN
SAFETY ZONE
F. BARNES
CATLIN
DAVIS
GEO. RUDDLE
STERLING
HARTFORD COAL
HARTFORD COAL
CHAS P
GERMANIA COAL CO.
GERMANIA COAL CO.
MAYER & WADHAMS
R. BROWN
LEHIGH VALLEY
ROSS
ROSS
Route 170 - Section 17
Top Ross
GREEN
BROWN ST.
MARY ST
MANHATTAN
HARTFORD
ASHLEY
BROWN ST
BELLS ST
TIMPSON ST
VINE ST
ROSS AVE
WELLES ST
MAIN ST
HIGH SCHOOL
ST. LEO'S CHURCH
ST. LEO'S SCHOOL
RECT
CONV
CITY HALL
METHODIST CHURCH
PRESBYTERIAN CHURCH
6TH WEST
5TH WEST
4TH WEST
2ND WEST
1st West
6TH EAST
5TH EAST
4TH EAST
3rd East
2nd East
6TH EAST
8 SLOPE
NO. 10 TUNNEL
No 8 SLOPE
No 7 Tunnel
No 6 Tunnel
No 5 Plane
No 20 Tunnel
TOP ROSS VEIN