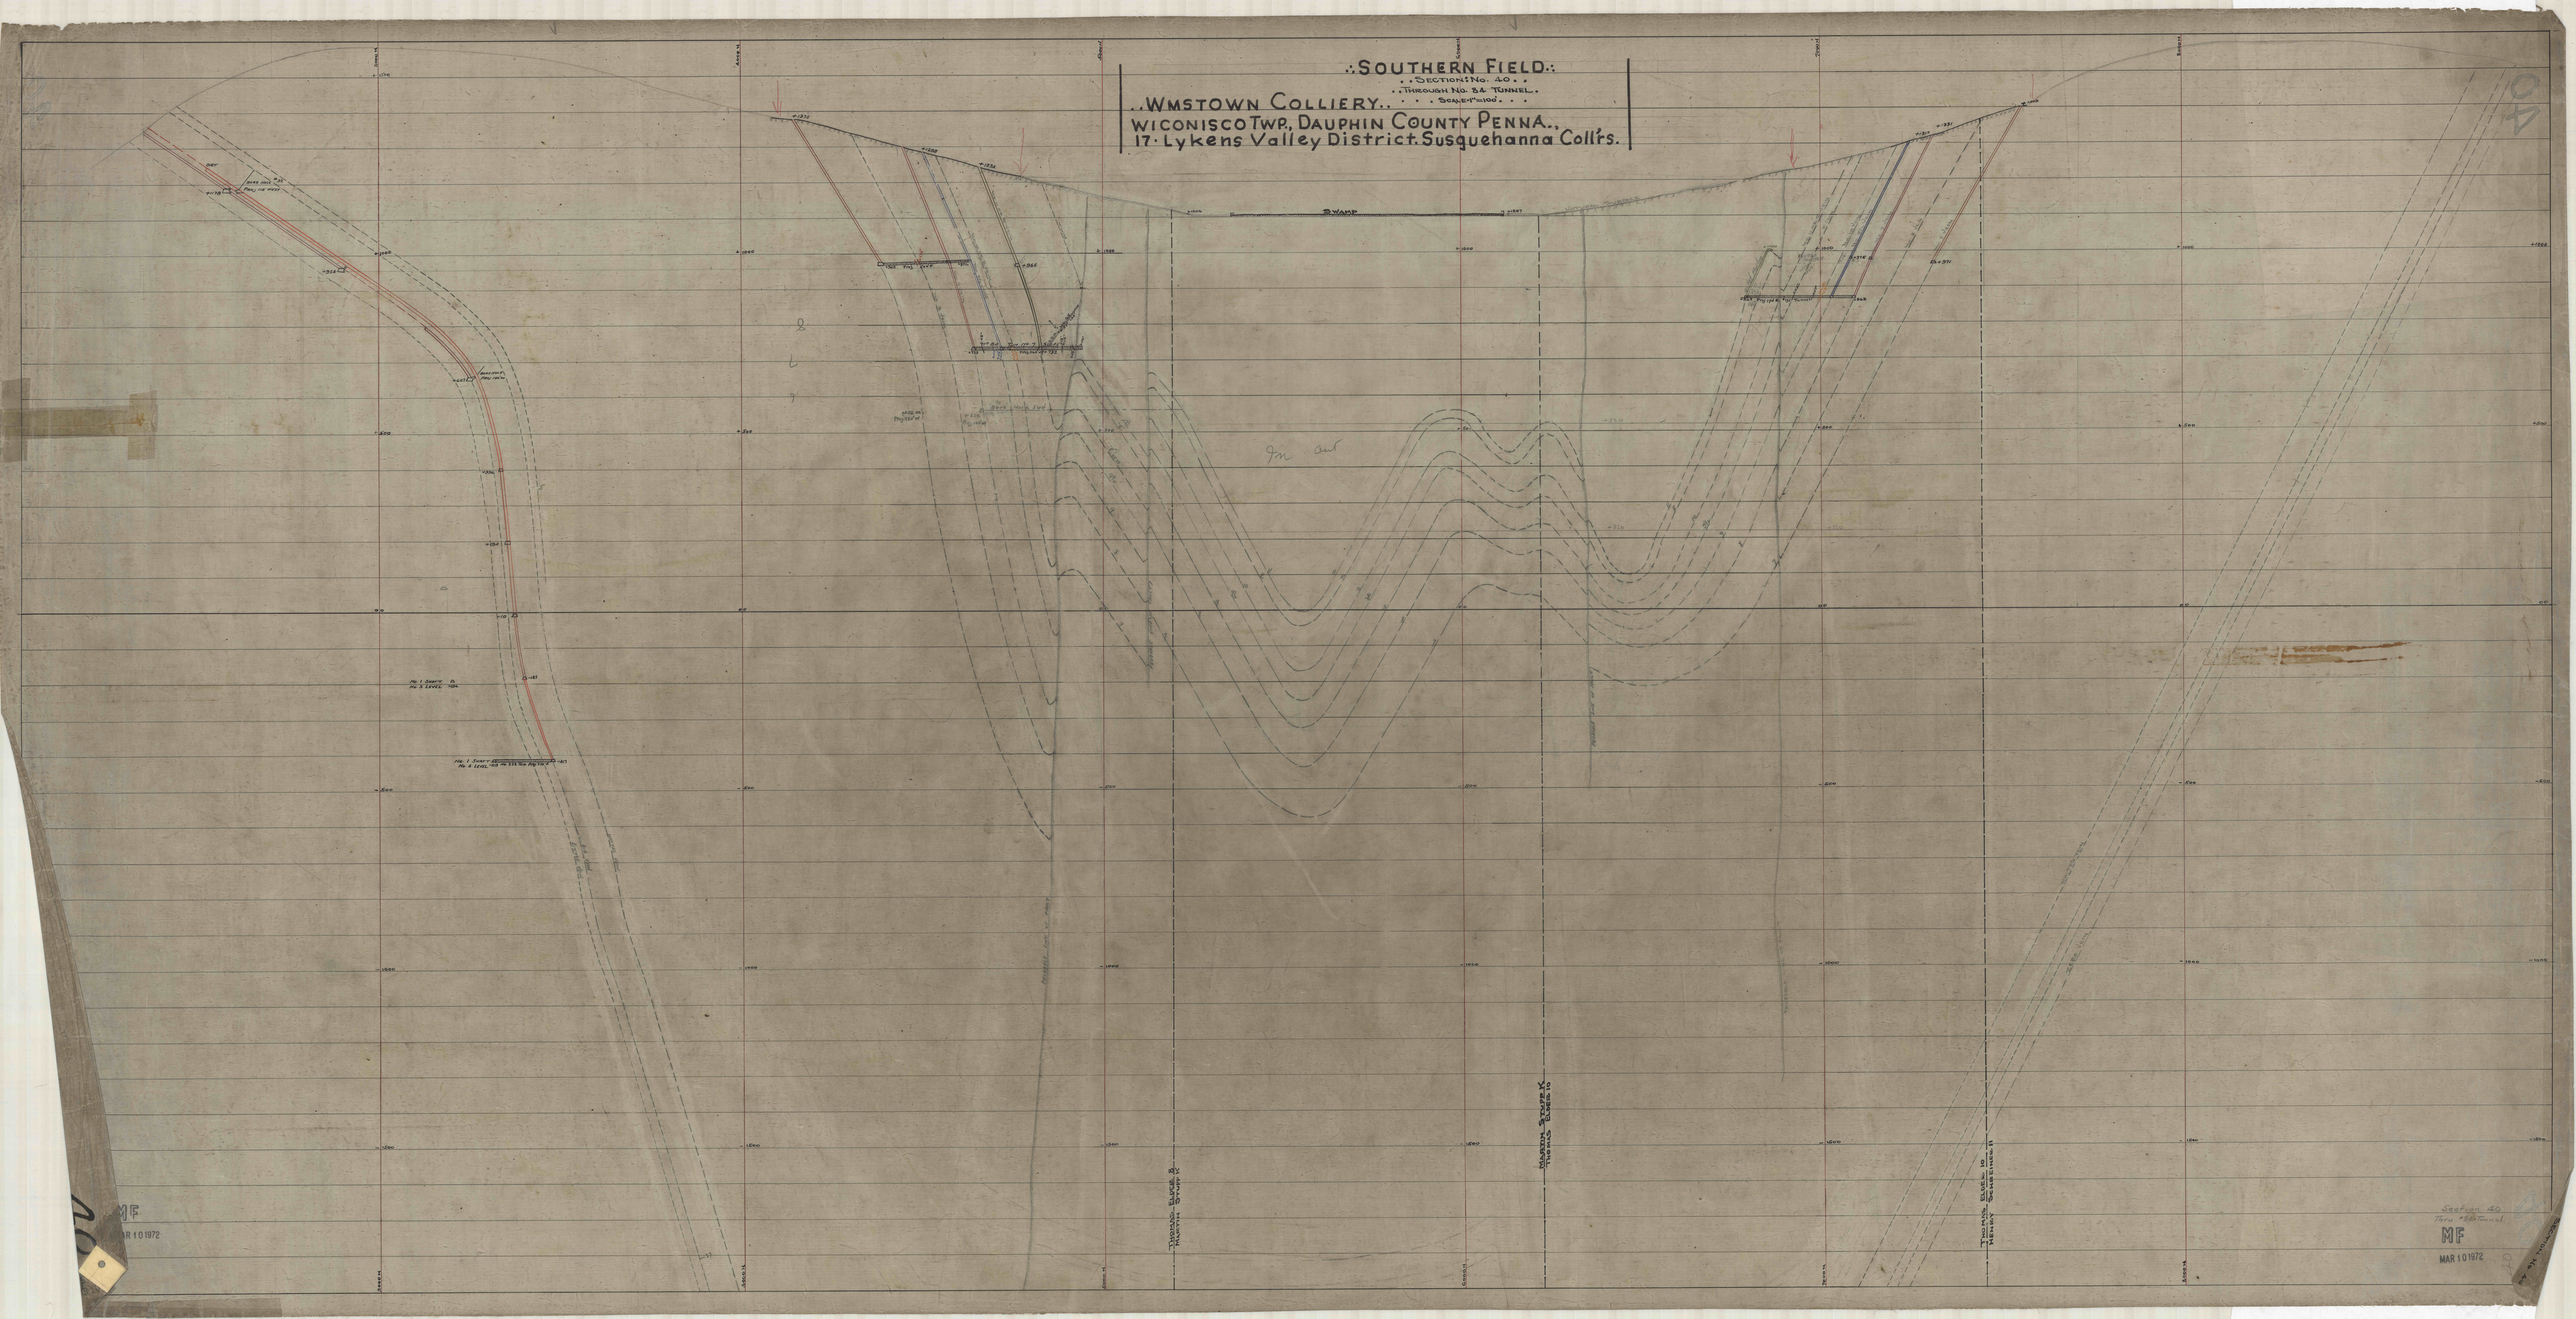
SOUTHERN FIELD
SECTION No. 40
THROUGH No. 34 TUNNEL
SCALE 1" = 100'
WMSTOWN COLLIERY
WICONISCO TWP., DAUPHIN COUNTY PENNA.
17 - Lykens Valley District - Susquehanna Coll'rs.
SWAMP
MF
MAR 10 1972