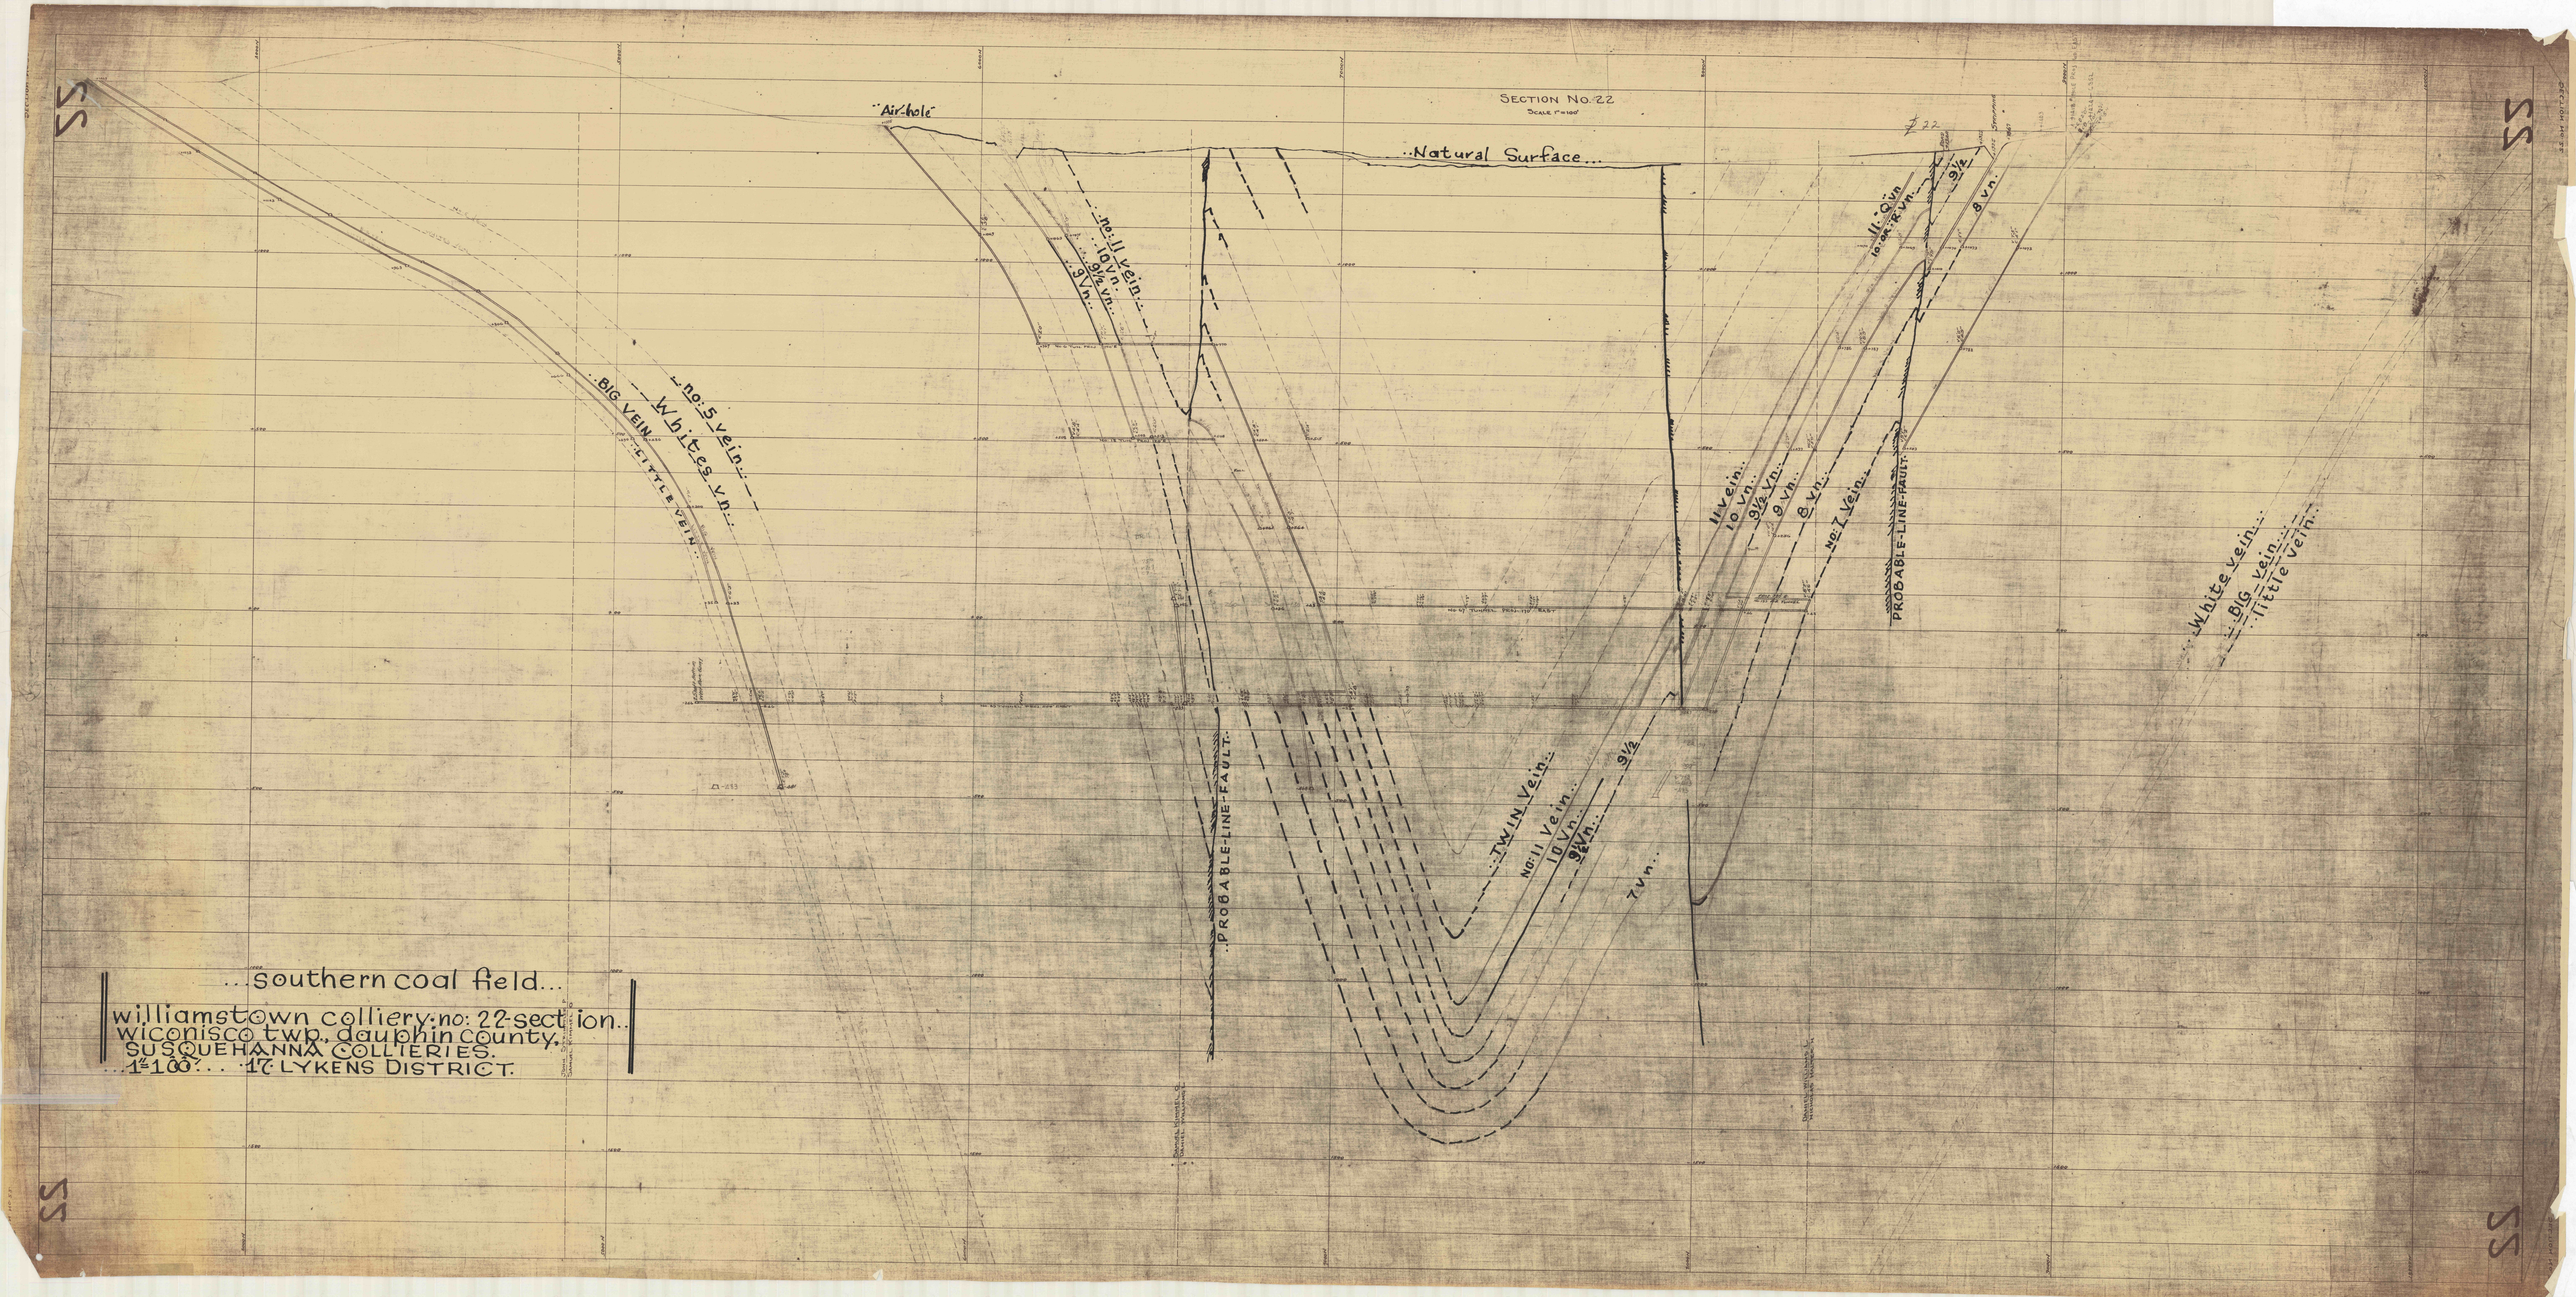
SECTION No. 22
SCALE 1"=100'
"Air-hole"
Natural Surface
No. 11 vein
10 vn.
9½ vn.
9 vn.
No. 5 vein
Whites vn.
BIG VEIN
LITTLE VEIN
PROBABLE LINE FAULT
TWIN Vein
No. 11 Vein
10 vn.
9½ vn.
9½
7 vn.
11 vein
10 vn.
9½ vn.
9 vn.
8 vn.
No. 7 Vein
PROBABLE LINE FAULT
11 Vein
10 vn.
9½ vn.
9½
8 vn.
White vein
BIG vein
Little vein
...southern coal field...
williamstown colliery no: 22 section
wiconisco twp. dauphin county.
SUSQUEHANNA COLLIERIES.
1"=100' 17 LYKENS DISTRICT.