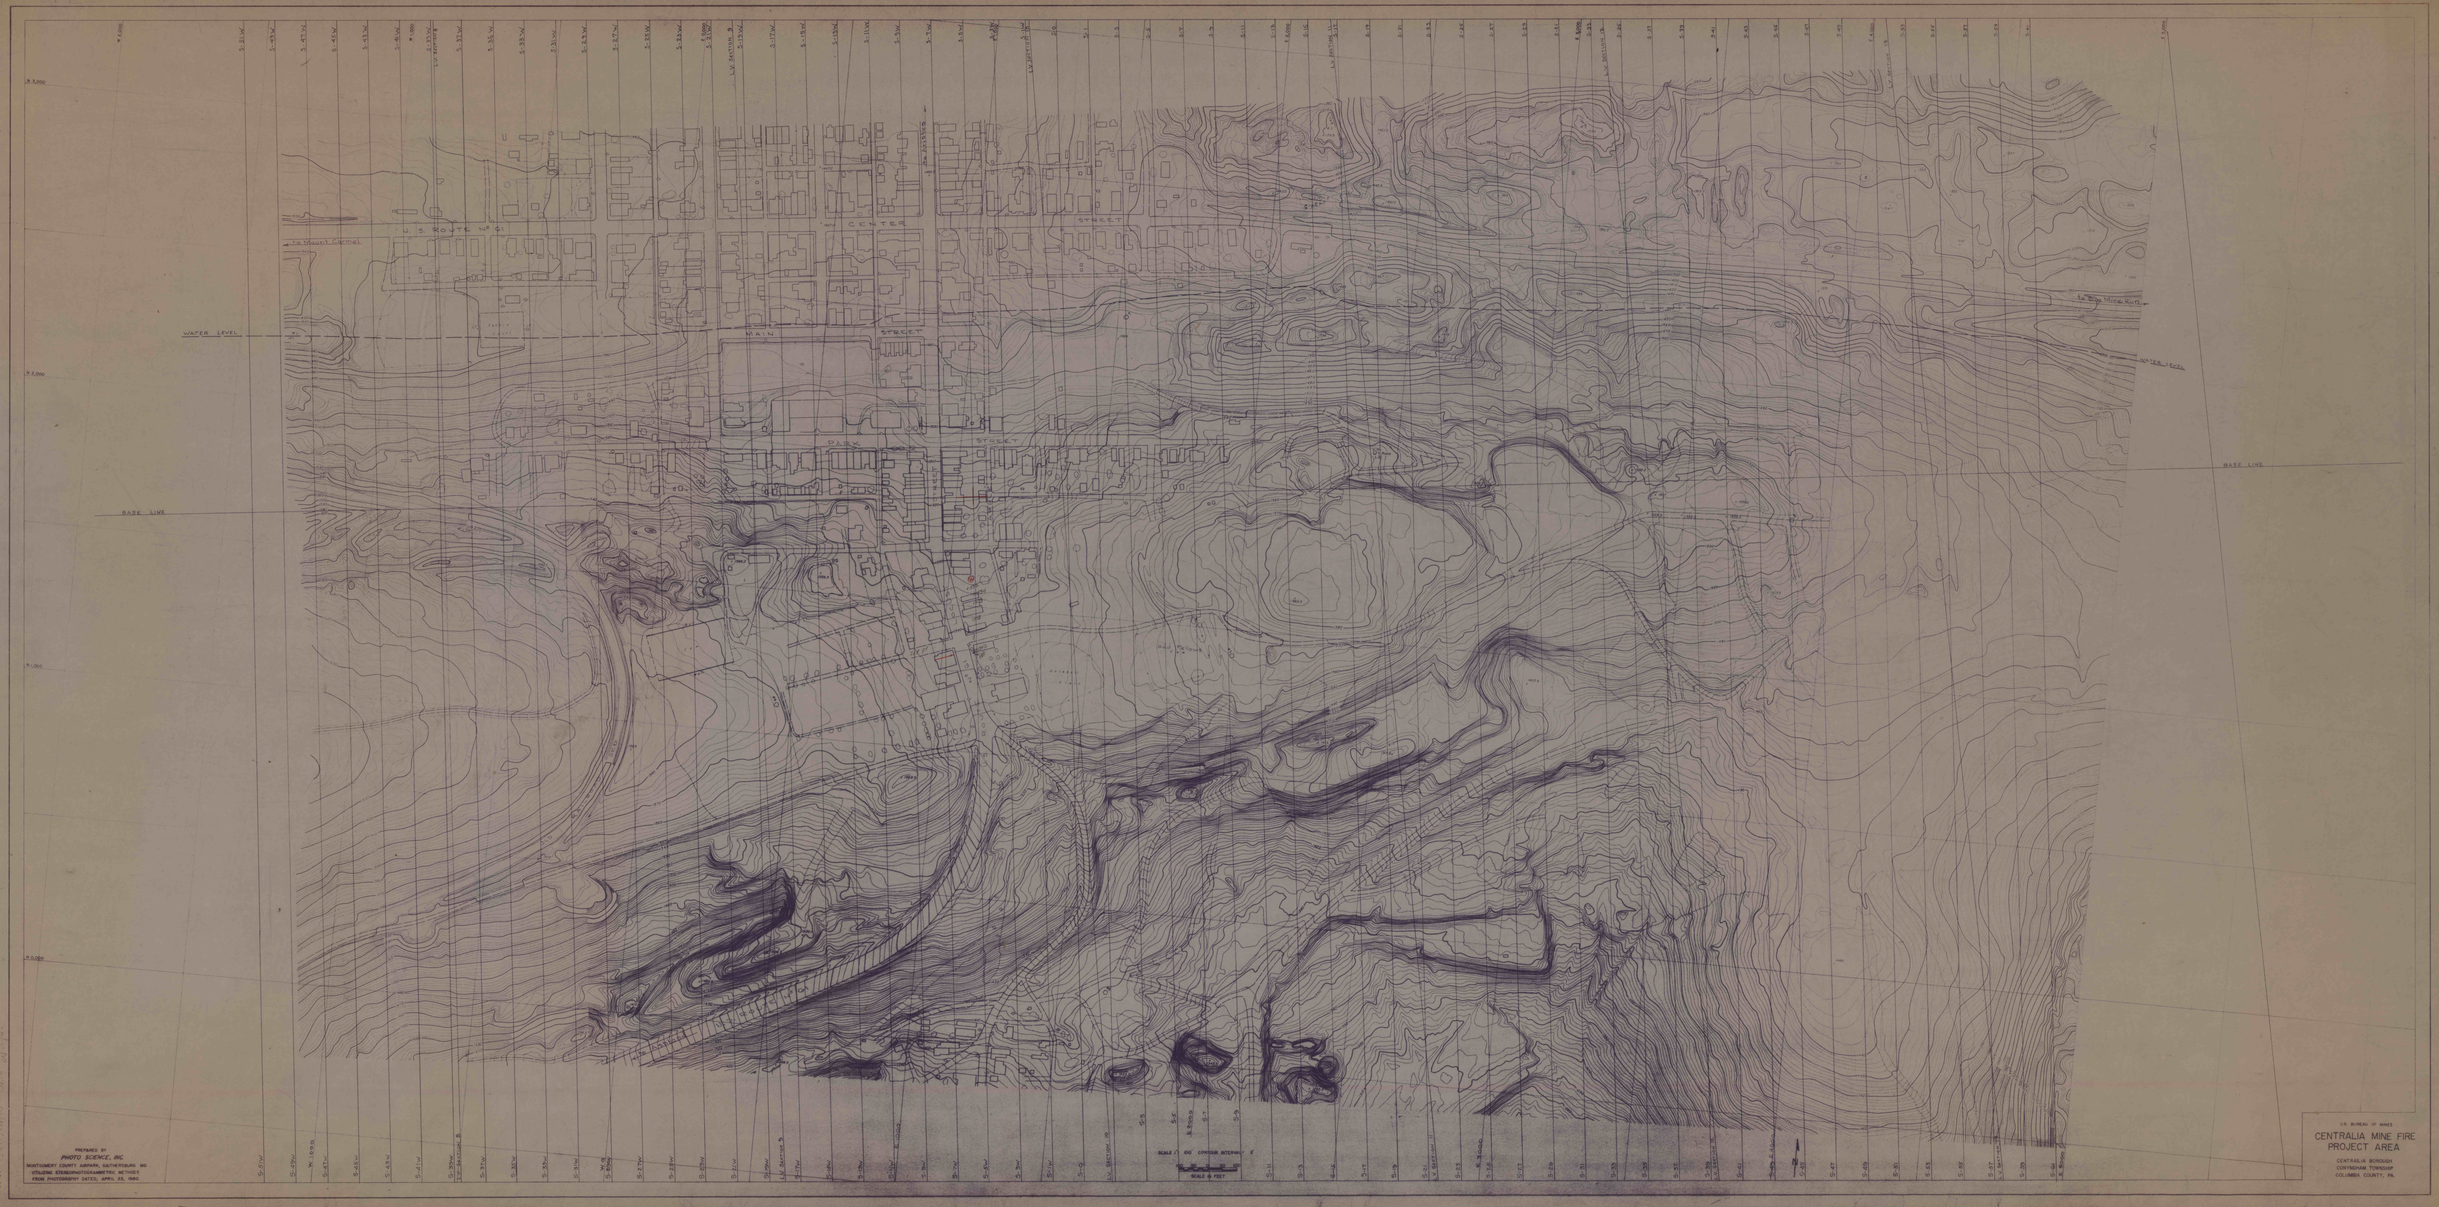
U.S. ROUTE No. 61
CENTER
STREET
MAIN
STREET
PARK
STREET
WATER LEVEL
BASE LINE
BASE LINE
WATER LEVEL
SCALE 1" (50' CONTOUR INTERVAL) = 5'
SCALE IN FEET
PREPARED BY
PHOTO SCIENCE, INC.
MONTGOMERY COUNTY - NORRISTOWN, GAITHERSBURG, MD
UTILIZING STEREOPHOTOGRAMMETRIC METHODS
FROM PHOTOGRAPHY DATED: APRIL 23, 1962
U.S. BUREAU OF MINES
CENTRALIA MINE FIRE
PROJECT AREA
CENTRALIA BOROUGH
CONYNGHAM TOWNSHIP
COLUMBIA COUNTY, PA.