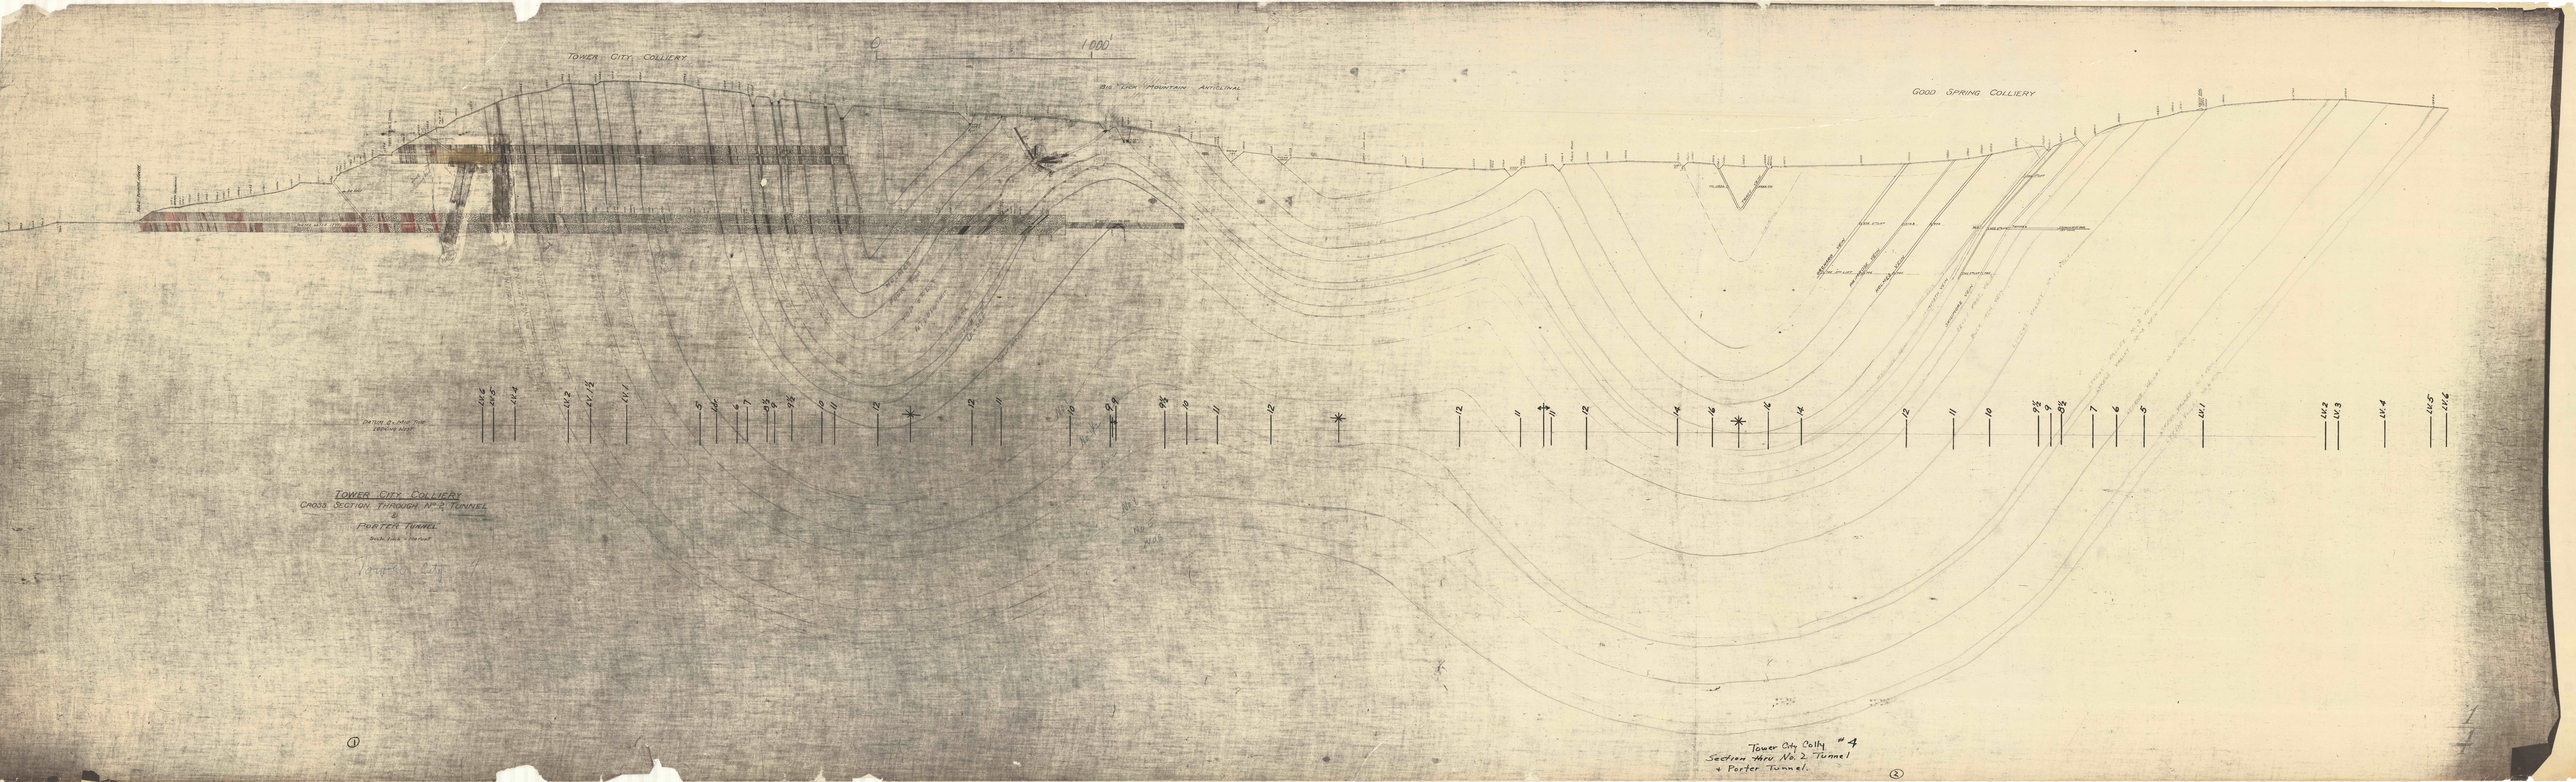
TOWER CITY COLLIERY
0
1000'
BIG TOM MOUNTAIN ANTICLINAL
GOOD SPRING COLLIERY
TOWER CITY COLLIERY
CROSS SECTION THROUGH No 2 TUNNEL
&
PORTER TUNNEL
Tower City Colly #4
Section thru No. 2 Tunnel
& Porter Tunnel.
①
②