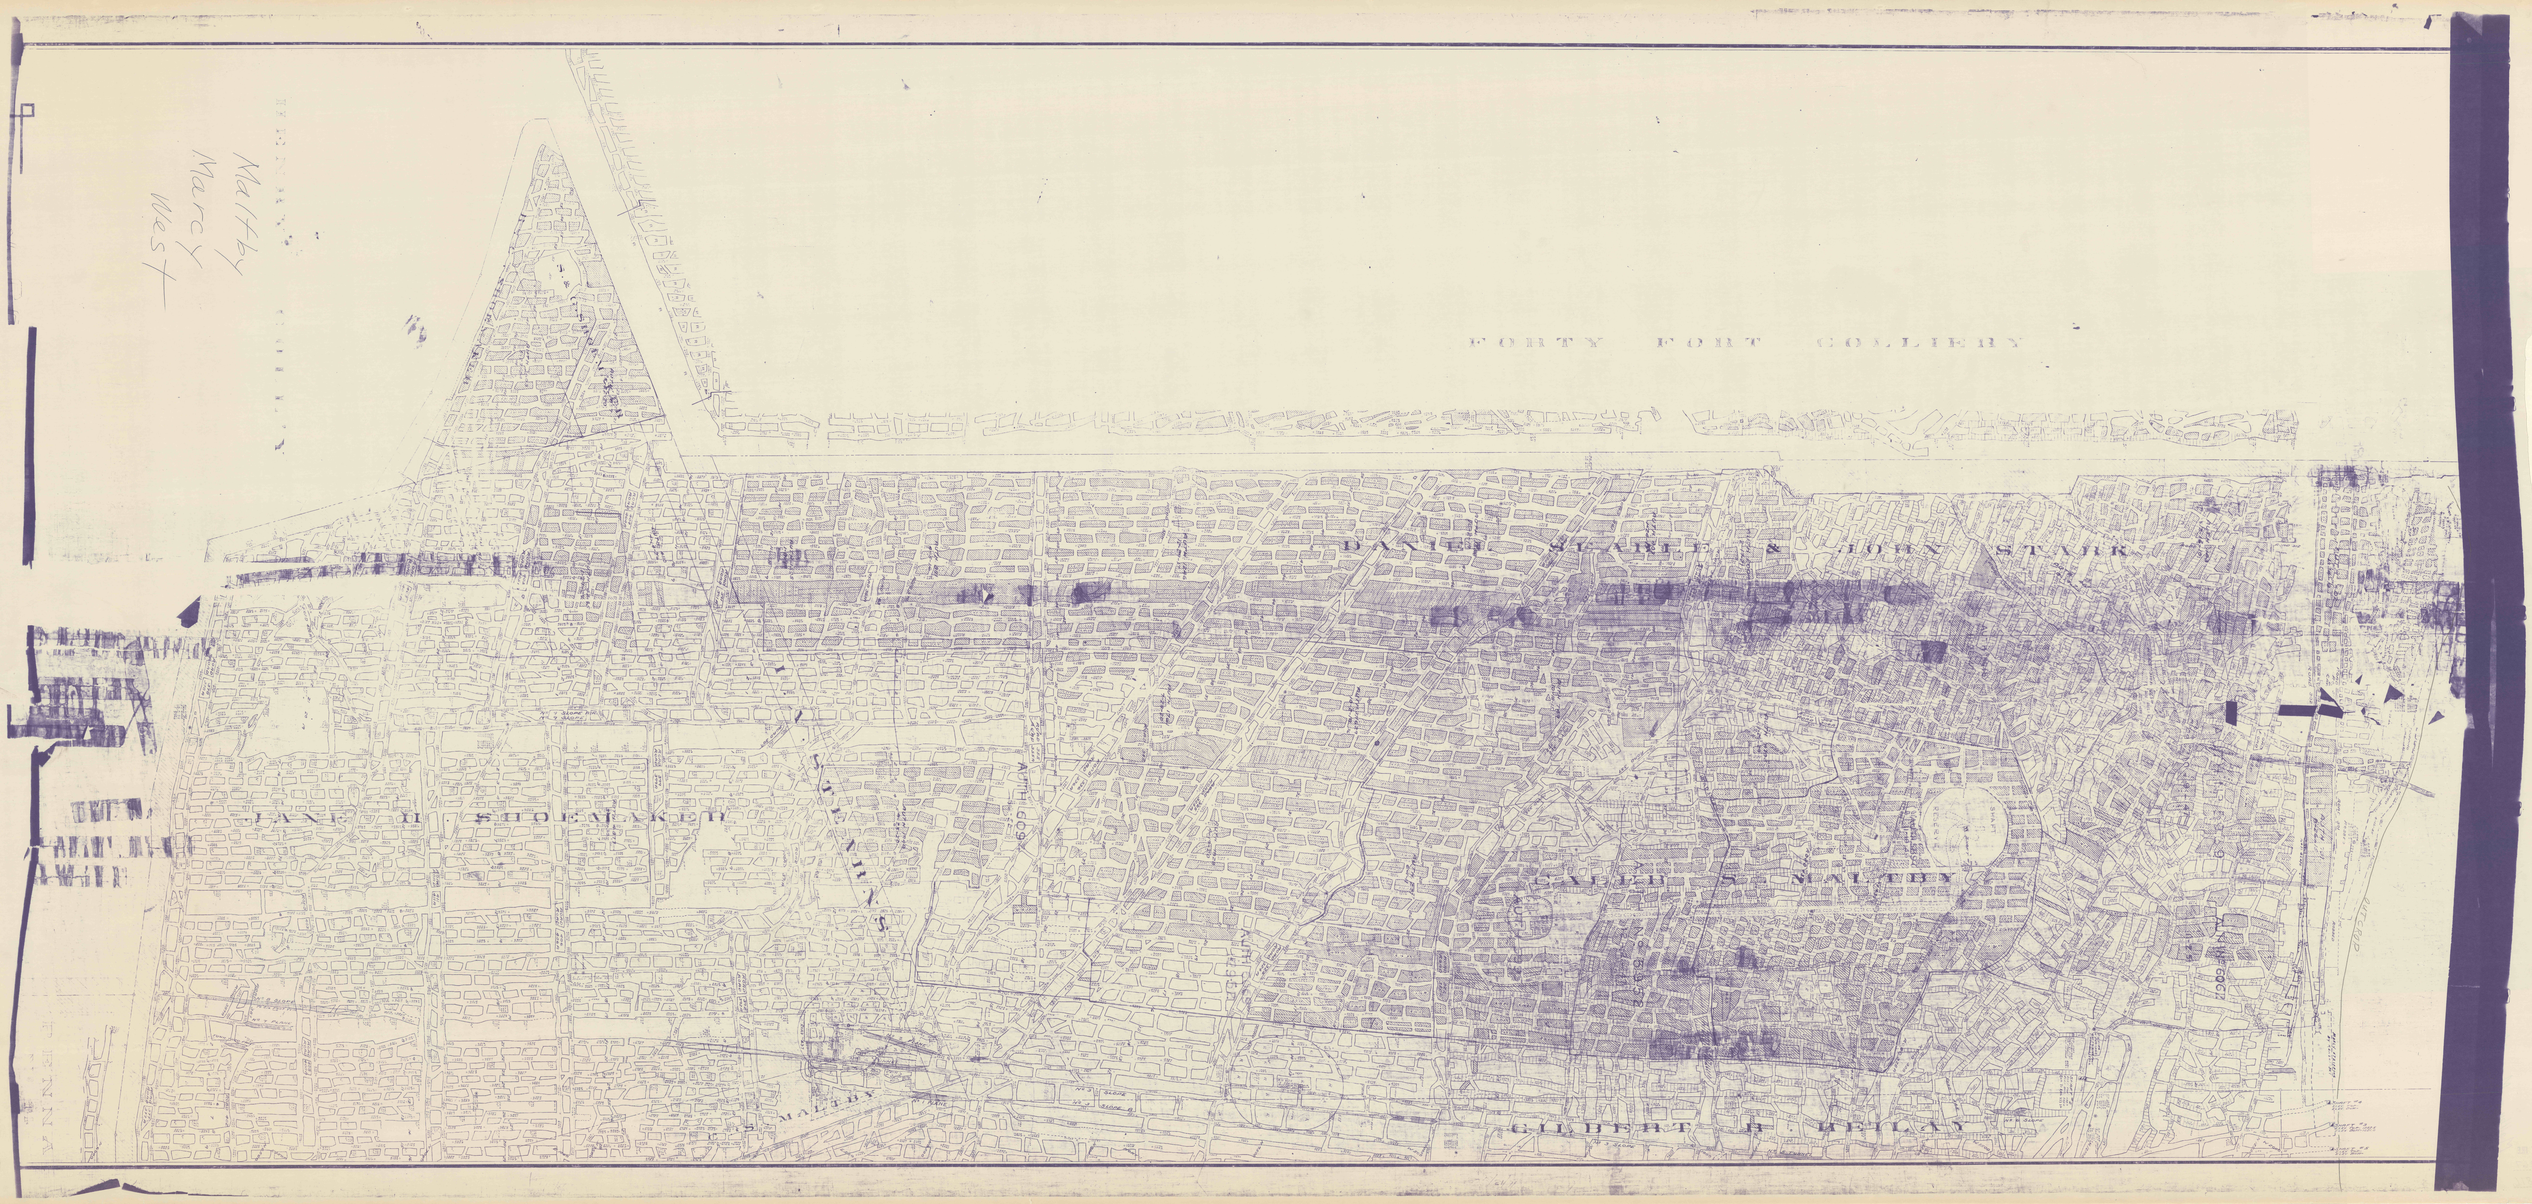

FORTY FORT COLLIERY
DANIEL STARR & JOHN STARR
JANE H. SHOEMAKER
I. STEARNS
CALEB S. MALTBY
SHAFT
RESERVE
GILBERT H. REILAY
No 3 SLOPE
No 5 TUNNEL
No 6 SLOPE
No 1 PLANE
No 8 SLOPE
No 7 PLANE
PENNA

Maltby
Marcy
West