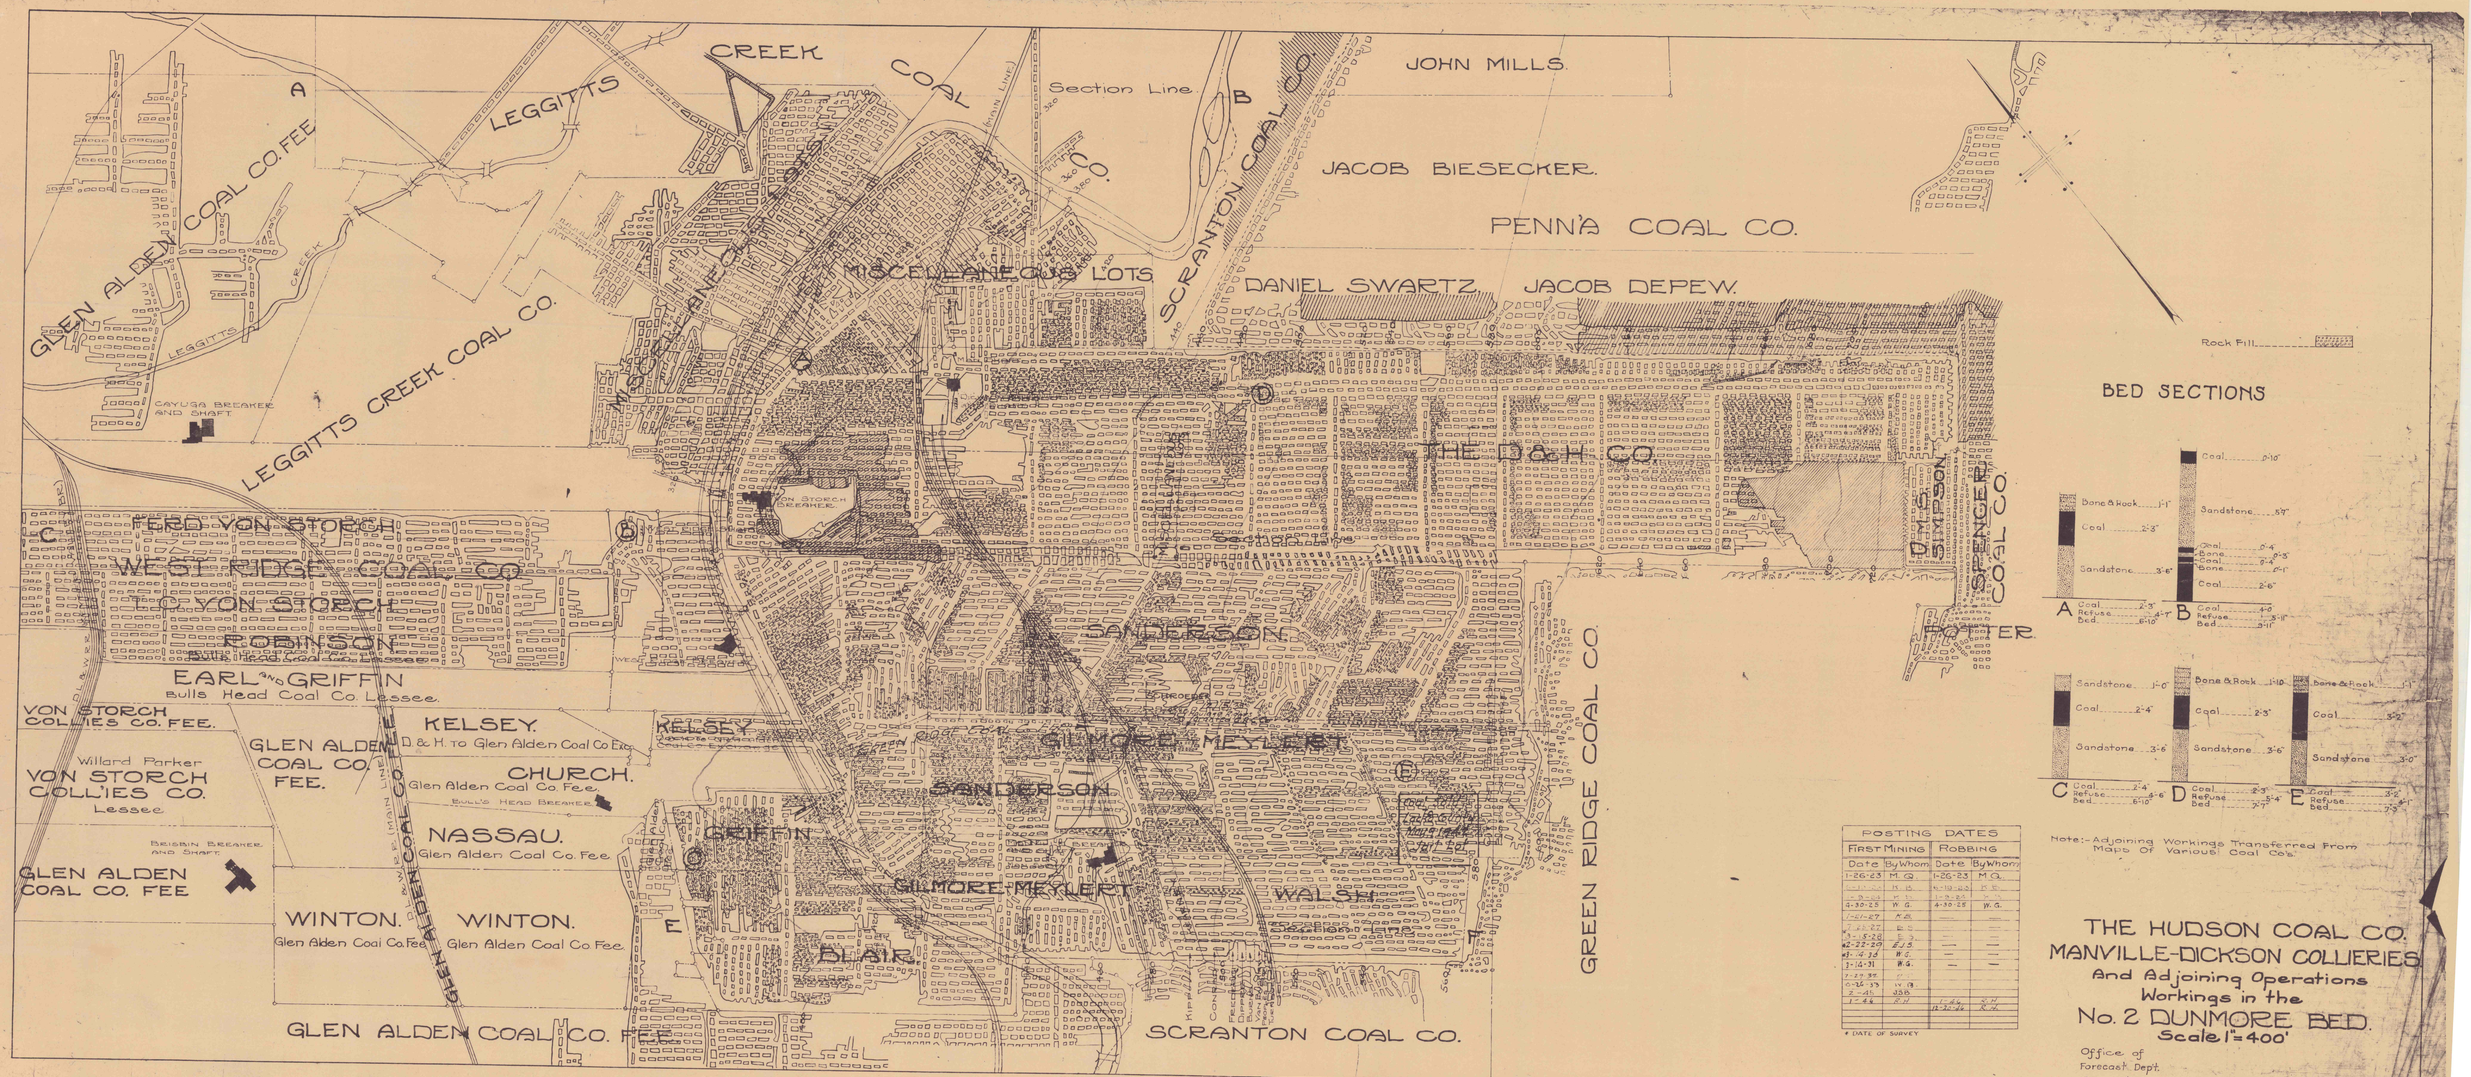
CREEK
COAL
LEGGITTS
Section Line
JOHN MILLS
JACOB BIESECKER.
PENN'A COAL CO.
SCRANTON COAL CO.
GLEN ALDEN COAL CO. FEE
MISCELLANEOUS LOTS
DANIEL SWARTZ
JACOB DEPEW.
LEGGITTS CREEK COAL CO.
CAYUGA BREAKER AND SHAFT
THE D.L.&W. CO.
FERD VON STORCH
WEST RIDGE COAL CO
VON STORCH
ROBINSON
EARL AND GRIFFIN
Bulls Head Coal Co. Lessee
VON STORCH COLLIES CO. FEE.
KELSEY.
GLEN ALDEN COAL CO. FEE.
D. & H. to Glen Alden Coal Co. Fee
CHURCH.
Glen Alden Coal Co. Fee.
Willard Parker
VON STORCH COLLIES CO.
Lessee
NASSAU.
Glen Alden Coal Co. Fee
GLEN ALDEN COAL CO. FEE
WINTON.
Glen Alden Coal Co. Fee
GRIFFIN
SANDERSON
GILMORE-MEYLERT
BLAIR
WALSH
GLEN ALDEN COAL CO. FEE
SCRANTON COAL CO.
GREEN RIDGE COAL CO.
SPENCER
Rock Fill
BED SECTIONS
Bone & Rock 1'
Coal 2'-3"
Sandstone 3'-6"
A Coal 2'-3" Refuse 4'-7" Bed 6'-10"
Coal 0'-10"
Sandstone 5'-7"
Coal 2'-4"
Bone 0'-3"
Coal 9'-4"
Bone 0'-1"
Coal 2'-6"
B Coal 4'-0" Refuse 3'-11" Bed 7'-11"
Sandstone 1'-0"
Coal 2'-4"
Sandstone 3'-6"
C Coal 2'-4" Refuse 5'-6" Bed 6'-10"
Bone & Rock 1'-10"
Coal 2'-3"
Sandstone 3'-6"
D Coal 2'-3" Refuse 5'-4" Bed 7'-7"
Bone & Rock 1'-1"
Coal 3'-2"
Sandstone 3'-0"
E Coal 3'-2" Refuse 4'-1" Bed 7'-3"
POSTING DATES
FIRST MINING
ROBBING
Date By Whom
1-26-23 M.G.
4-30-25 W.G.
1-21-27 M.G.
1-21-27 E.L.
3-8-28 E.J.S.
12-22-29 E.J.S.
12-4-33 W.G.
3-14-31 W.G.
1-29-32
6-26-33 J.V.B.
2-4-34 J.S.B.
1-4-44 R.H.
1-26-23 M.G.
4-30-25 W.G.
12-26-26 M.G.
* DATE OF SURVEY
Note:- Adjoining Workings Transferred From Maps Of Various Coal Cos.
THE HUDSON COAL CO.
MANVILLE-DICKSON COLLIERIES
And Adjoining Operations
Workings in the
No. 2 DUNMORE BED.
Scale 1" = 400'
Office of
Forecast. Dept.
Scranton, Pa
Nov. 192