
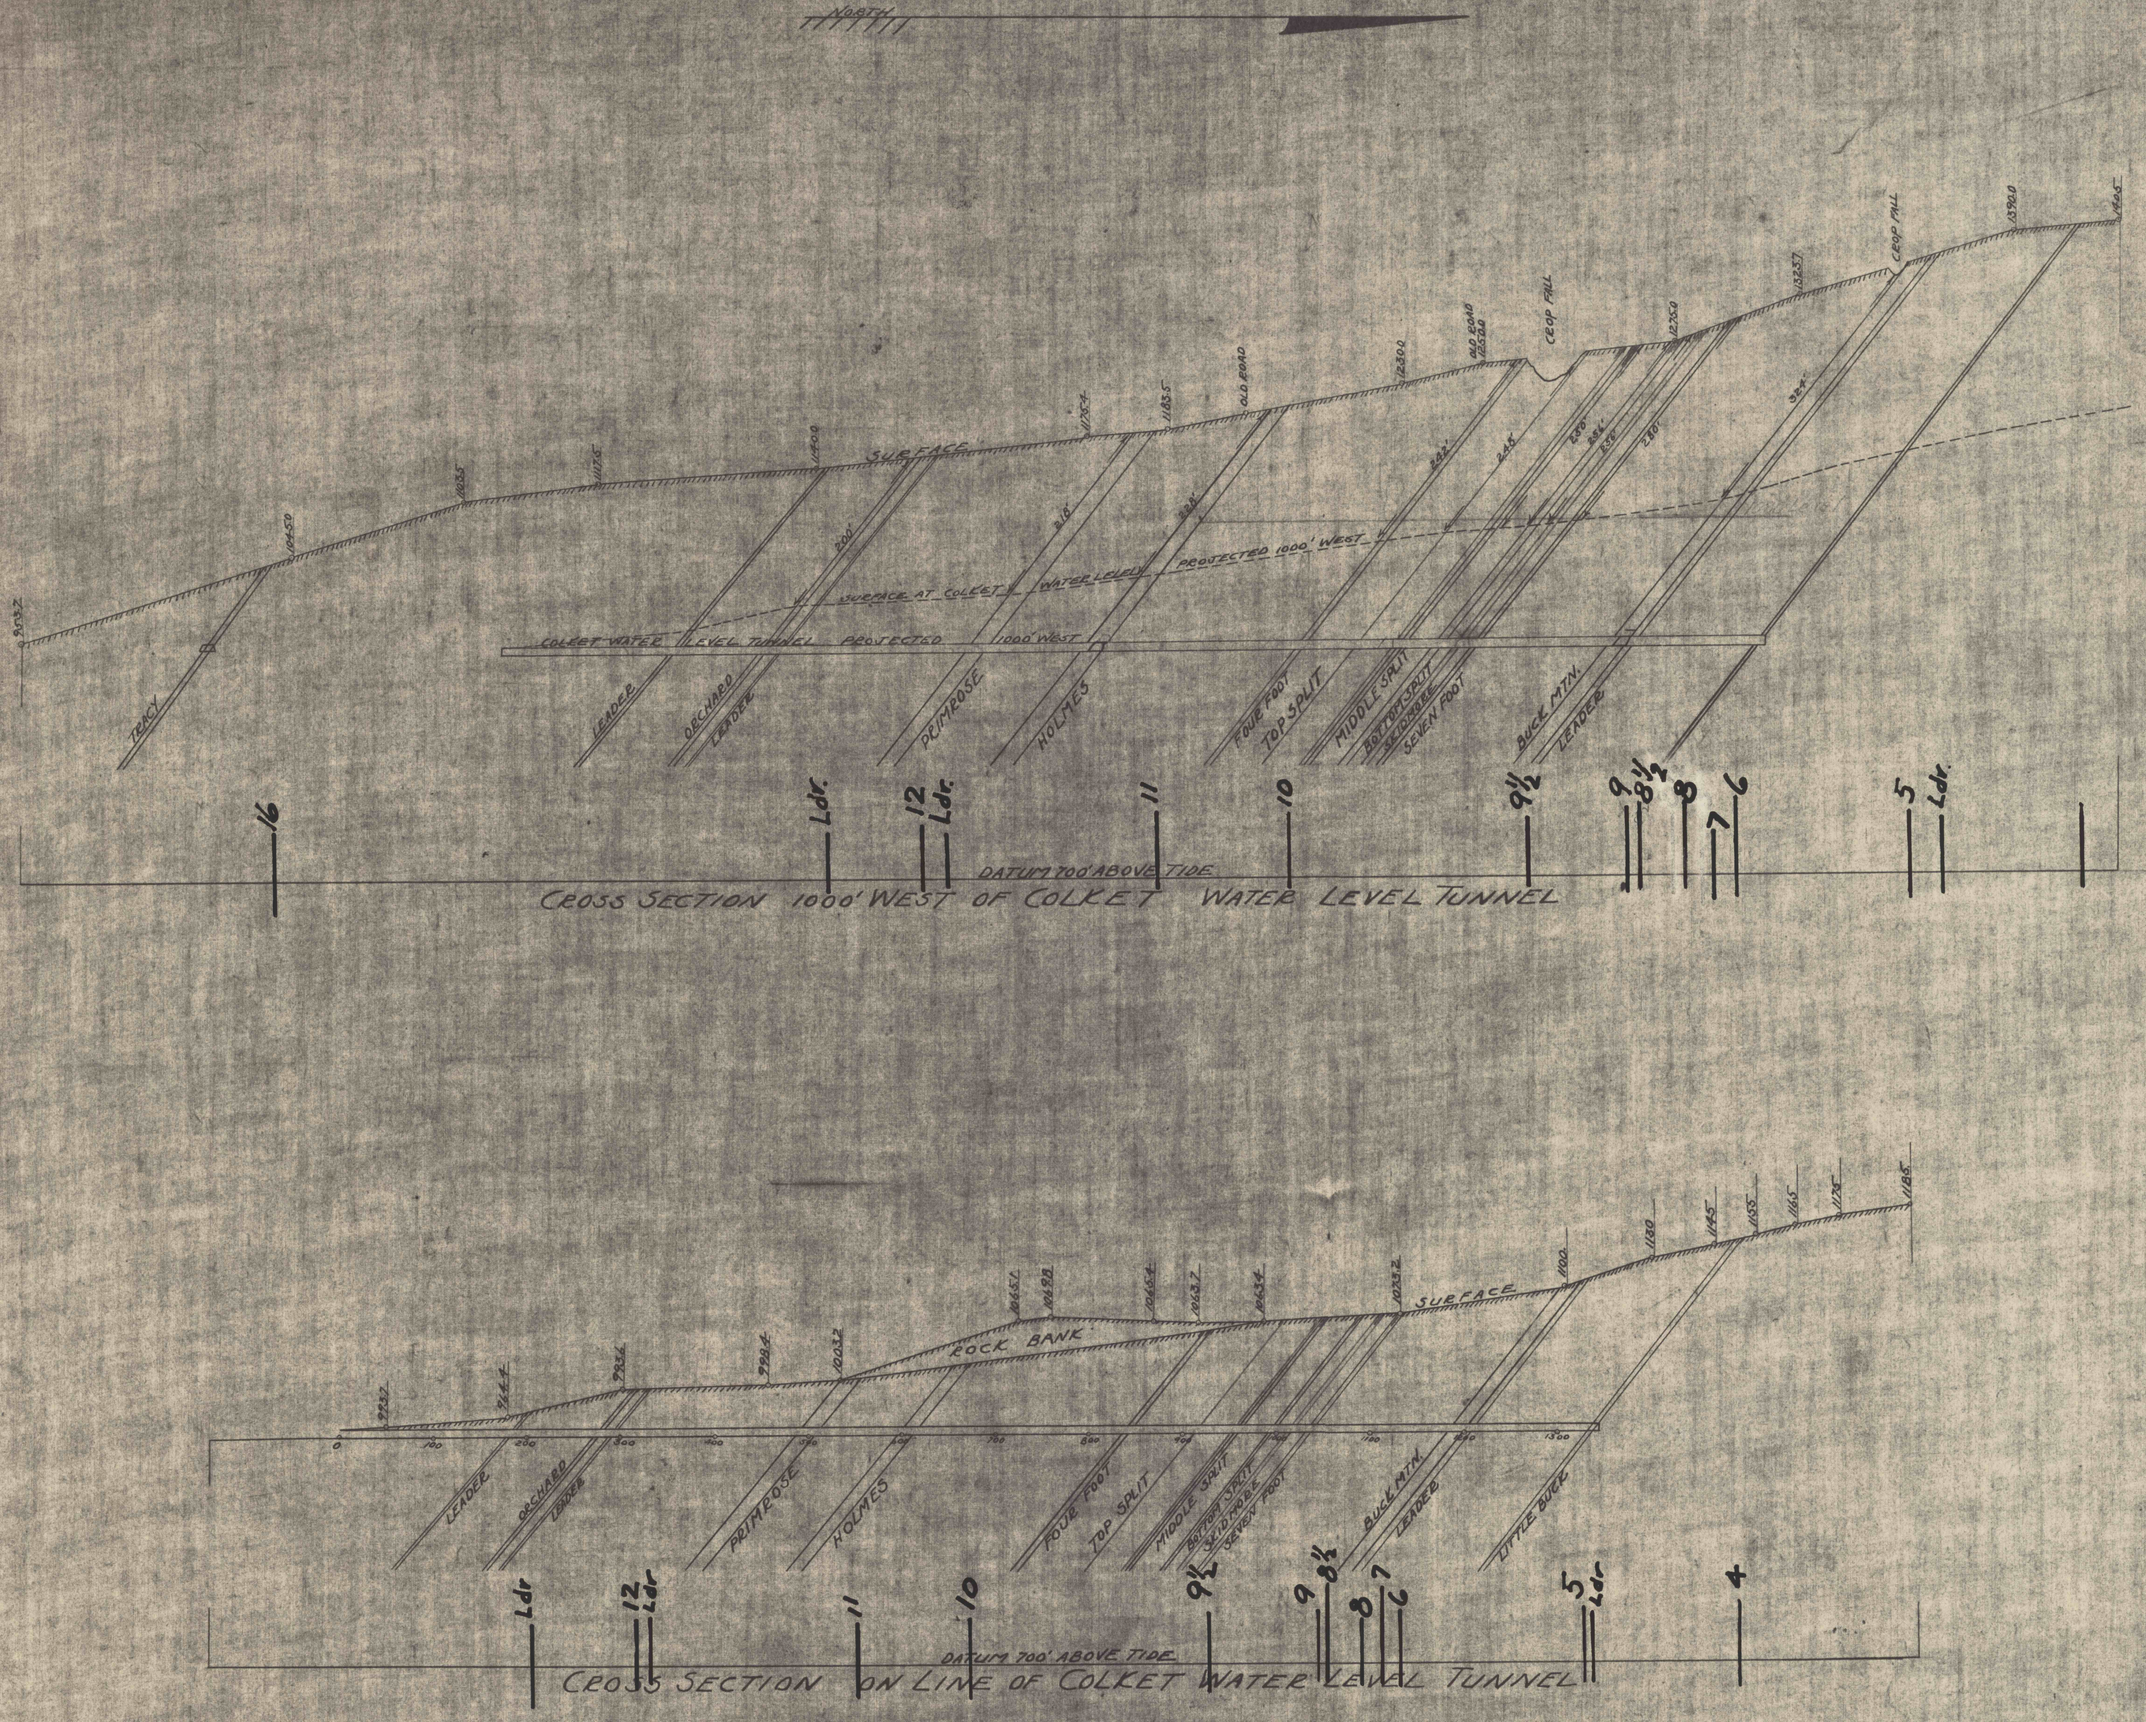


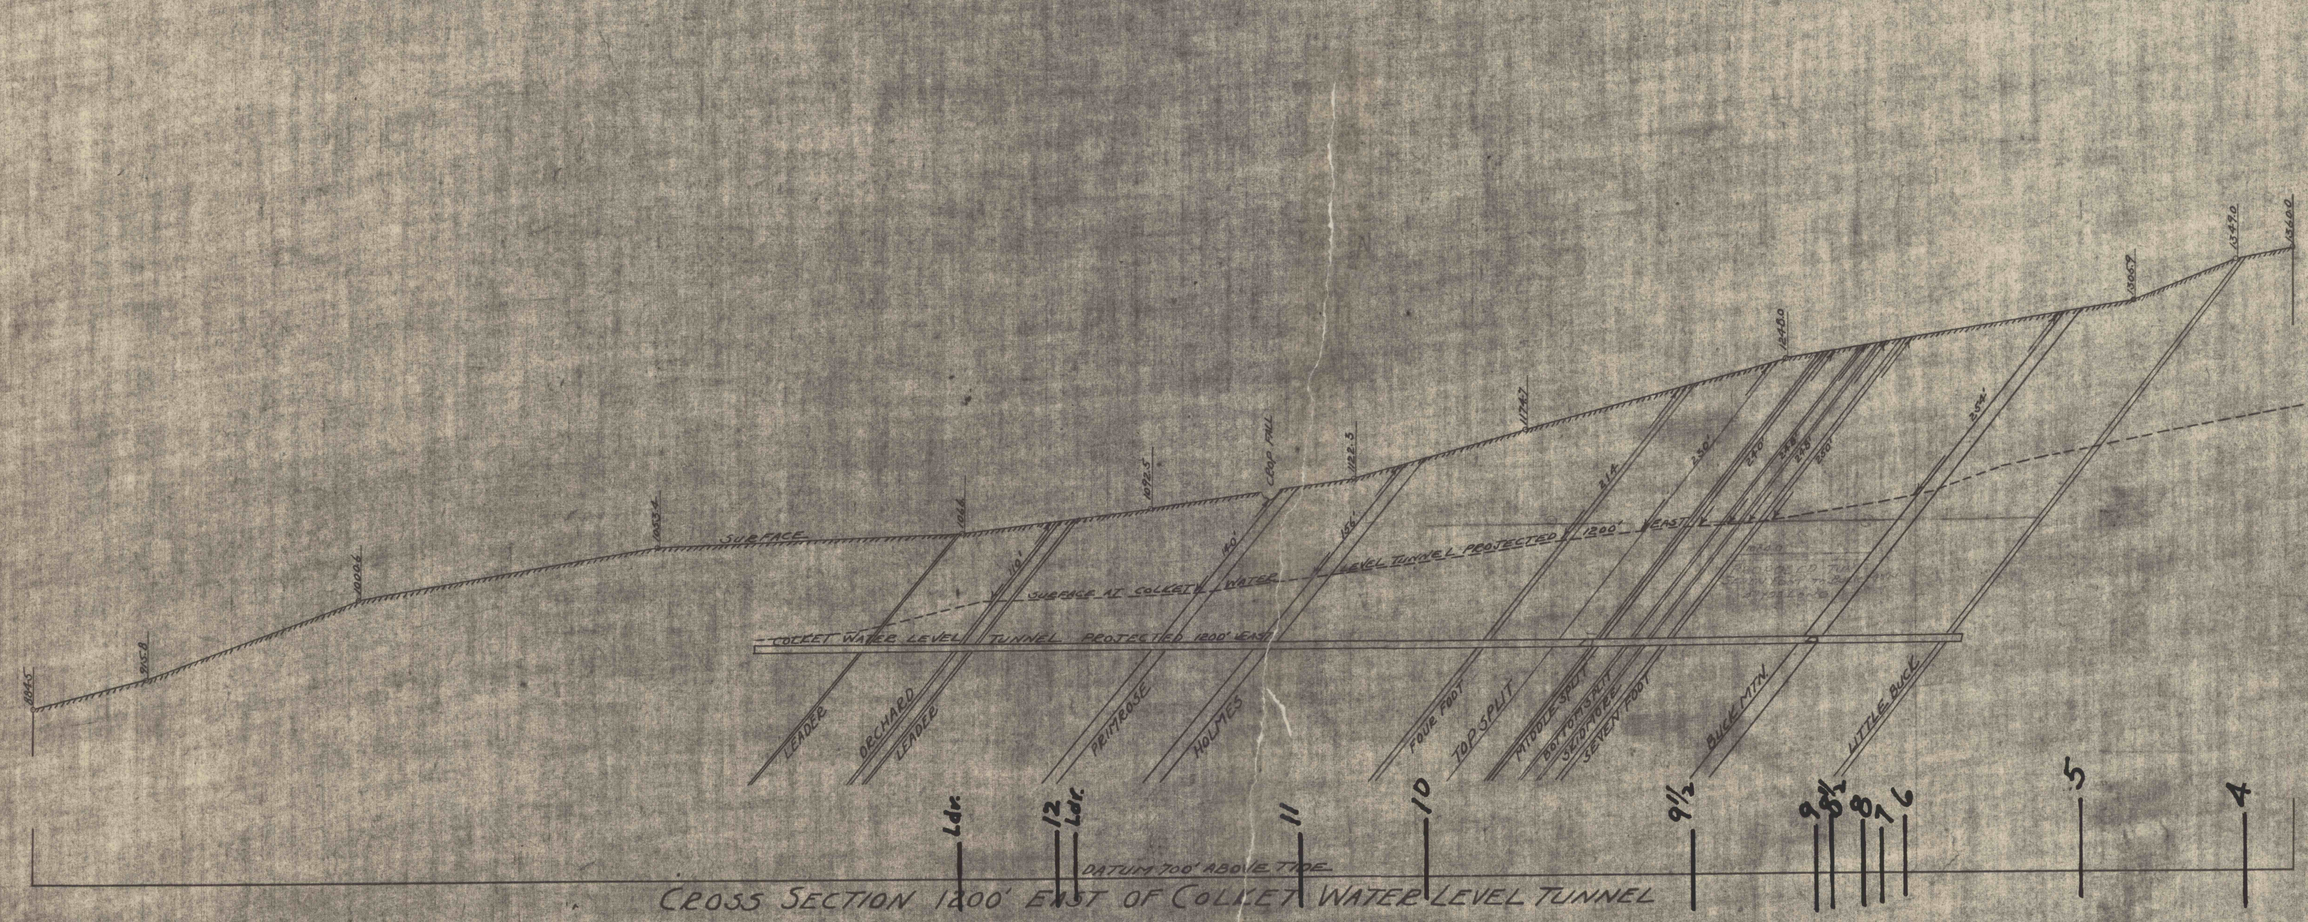

MIDDLE CREEK COLLIERY

COLKET WATER LEVEL TUNNEL

Cross Sections Showing Lifts from Colket Water Level Tunnel to Surface

Tremont, Pa.
May 14, 1921

Scale 1" = 100'

T.V. Monahan
Division Engineer