
OTTO #30

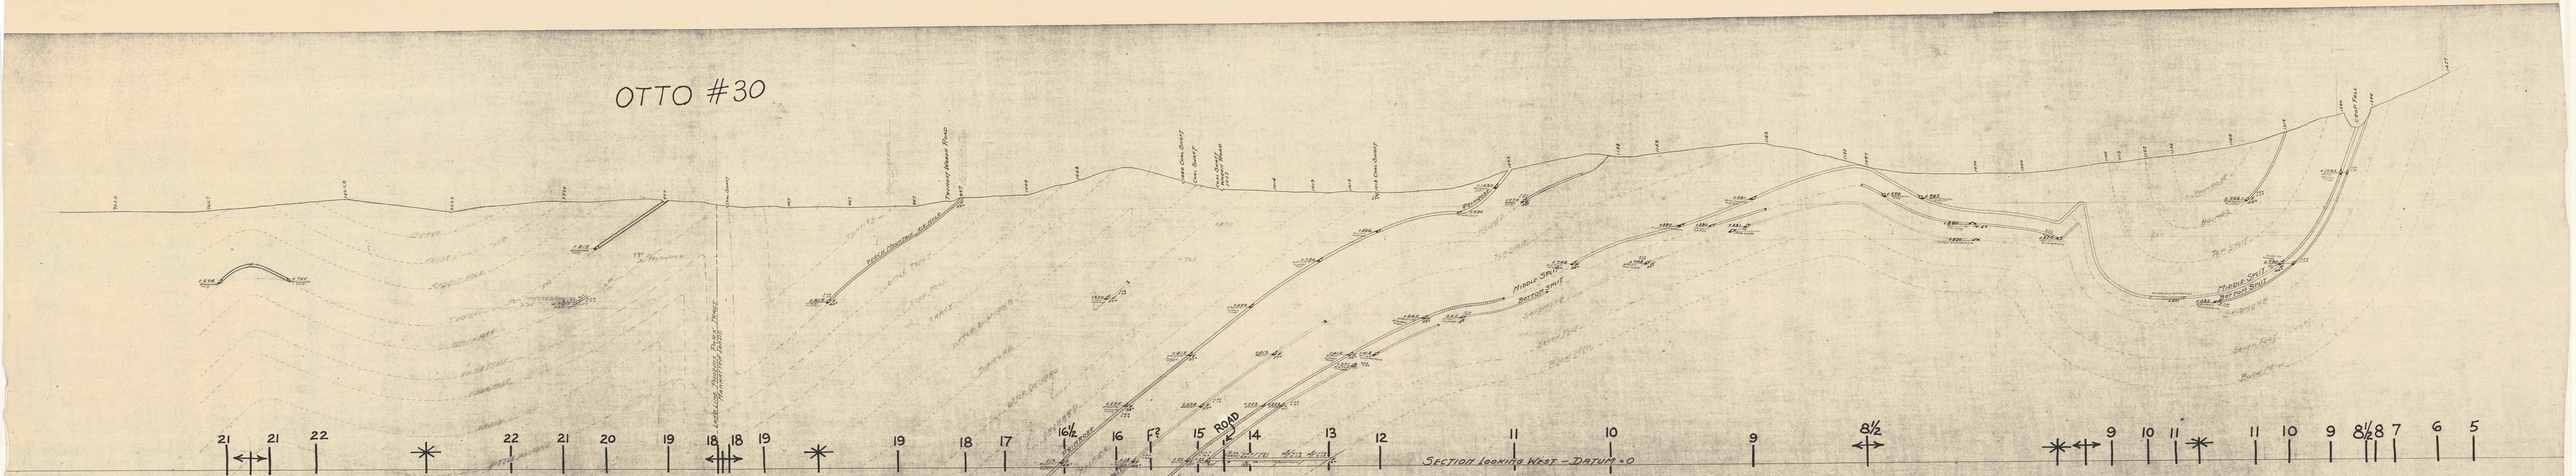

CROSS-SECTION
OF
OTTO COLLIERY
SCALE 1"=100' VERT. 1000' WEST OF No 2 SHAFT
LOOKING WEST POTTSVILLE PA.
C. E. McGHEE DIV. ENGR. FEBRUARY-1924

OTTO #30

OTTO #30