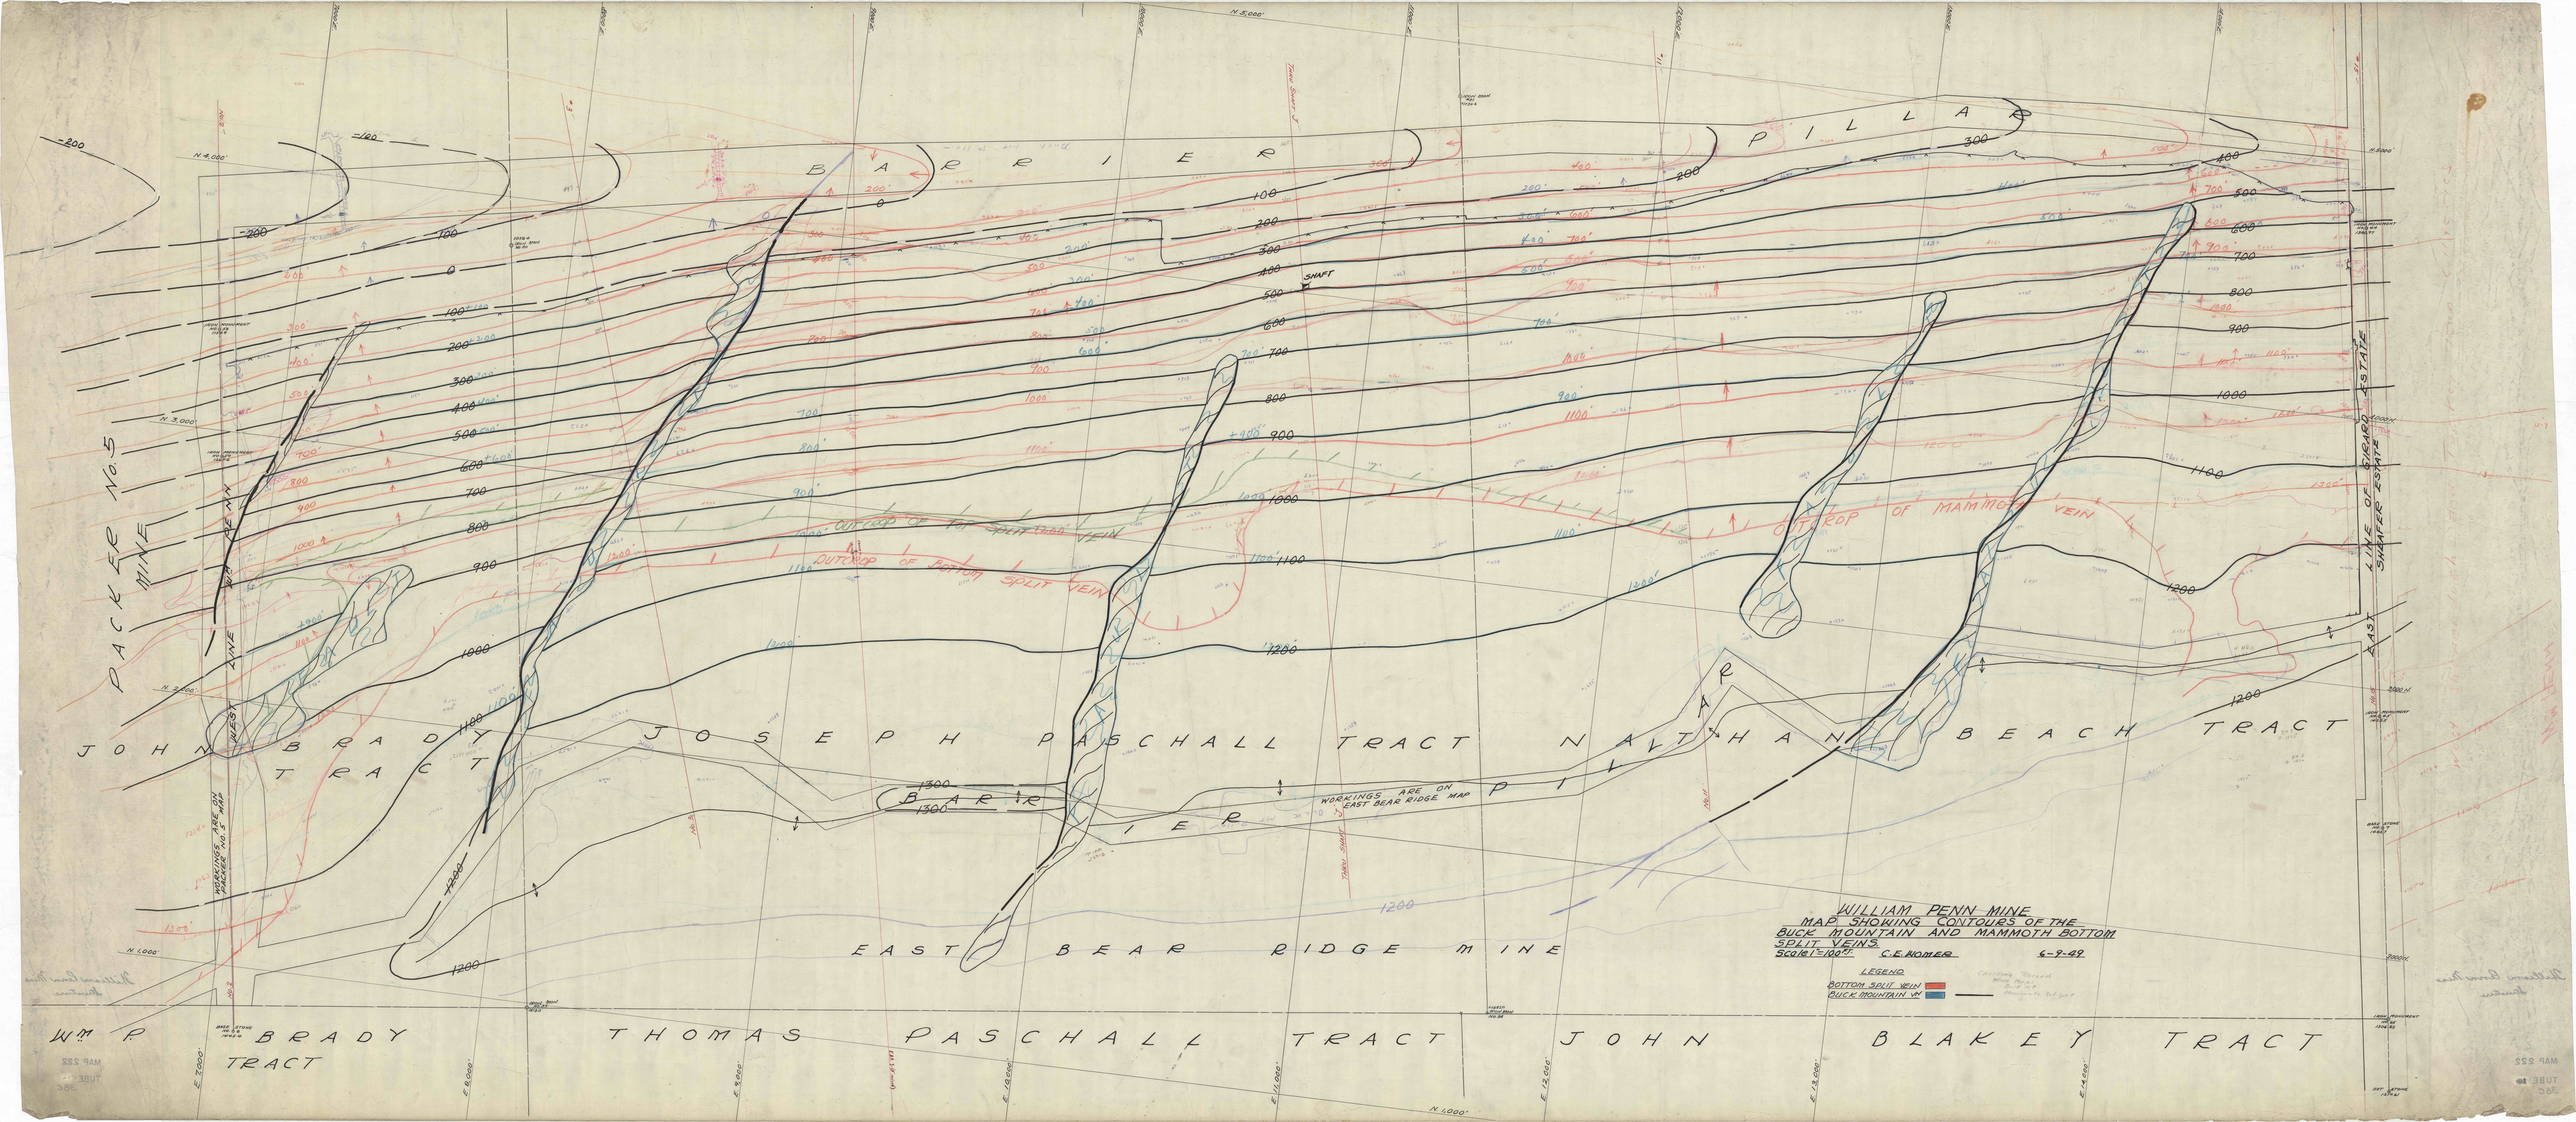
WILLIAM PENN MINE
MAP SHOWING CONTOURS OF THE
BUCK MOUNTAIN AND MAMMOTH BOTTOM
SPLIT VEINS.
SCALE 1"=100' C.E. ROMER 6-9-49
LEGEND
BOTTOM SPLIT VEIN
BUCK MOUNTAIN VEIN
PACKER No. 5 MINE
JOHN BRADY TRACT
JOSEPH PASCHALL TRACT
NATHAN BEACH TRACT
EAST BEAR RIDGE MINE
WM. P. BRADY TRACT
THOMAS PASCHALL TRACT
JOHN BLAKEY TRACT
BEAR RIDGE PILLAR
OUTCROP OF BOTTOM SPLIT VEIN
OUTCROP OF MAMMOTH VEIN
SHAFT
WORKINGS ARE ON PACKER No. 5 MAP
WORKINGS ARE ON EAST BEAR RIDGE MAP
EAST LINE OF EDGARD SHAFER ESTATE