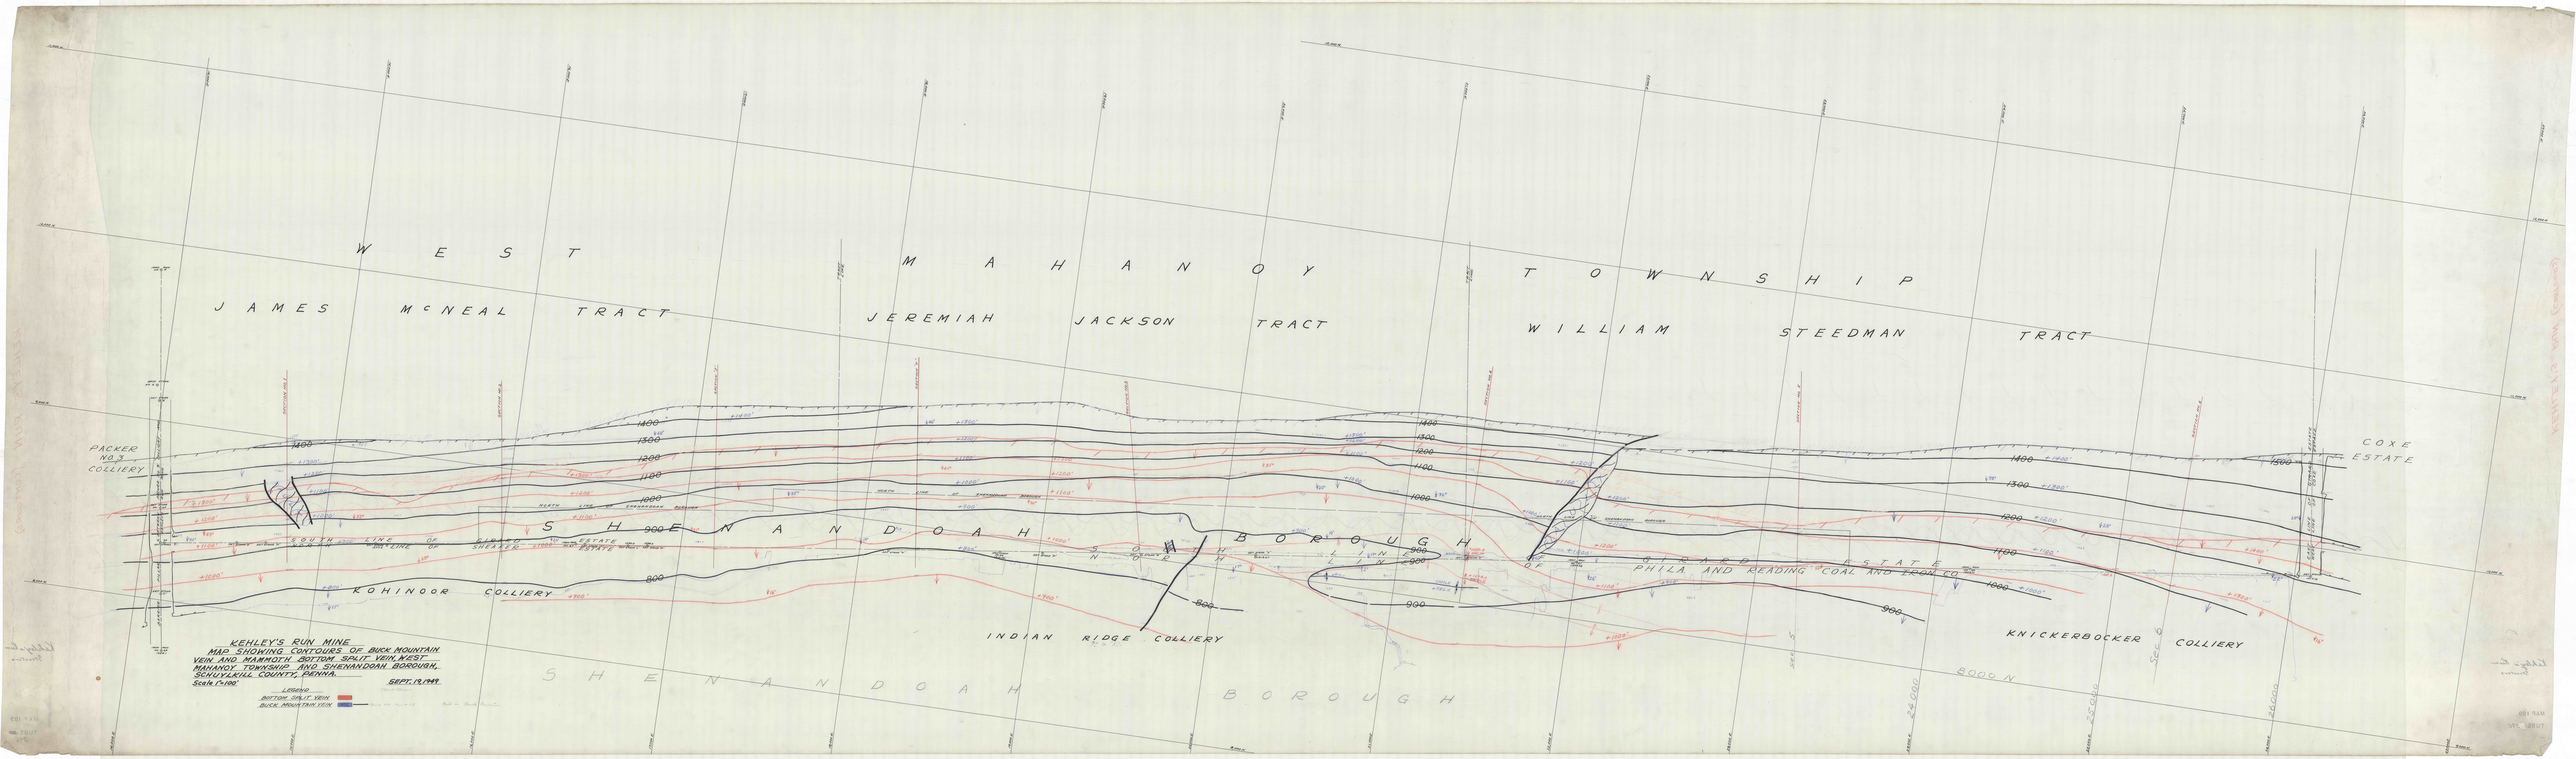
WEST MAHANOY TOWNSHIP
JAMES McNEAL TRACT
JEREMIAH JACKSON TRACT
WILLIAM STEEDMAN TRACT
PACKER NO 3 COLLIERY
COXE ESTATE
SOUTH LINE OF SHENKER ESTATE
SHENANDOAH BORO LINE
SOUTH LINE OF COXE ESTATE
NORTH LINE OF EXPANSION BARRIER
PHILA AND READING COAL AND IRON CO
ROHINOOR COLLIERY
INDIAN RIDGE COLLIERY
KNICKERBOCKER COLLIERY
SHENANDOAH BOROUGH
8000 N
KEHLEY'S RUN MINE
MAP SHOWING CONTOURS OF BUCK MOUNTAIN VEIN AND MAMMOTH BOTTOM SPLIT VEIN WEST MAHANOY TOWNSHIP AND SHENANDOAH BOROUGH, SCHUYLKILL COUNTY, PENNA.
Scale 1"=200'
SEPT. 15, 1949.
LEGEND
BOTTOM SPLIT VEIN
BUCK MOUNTAIN VEIN