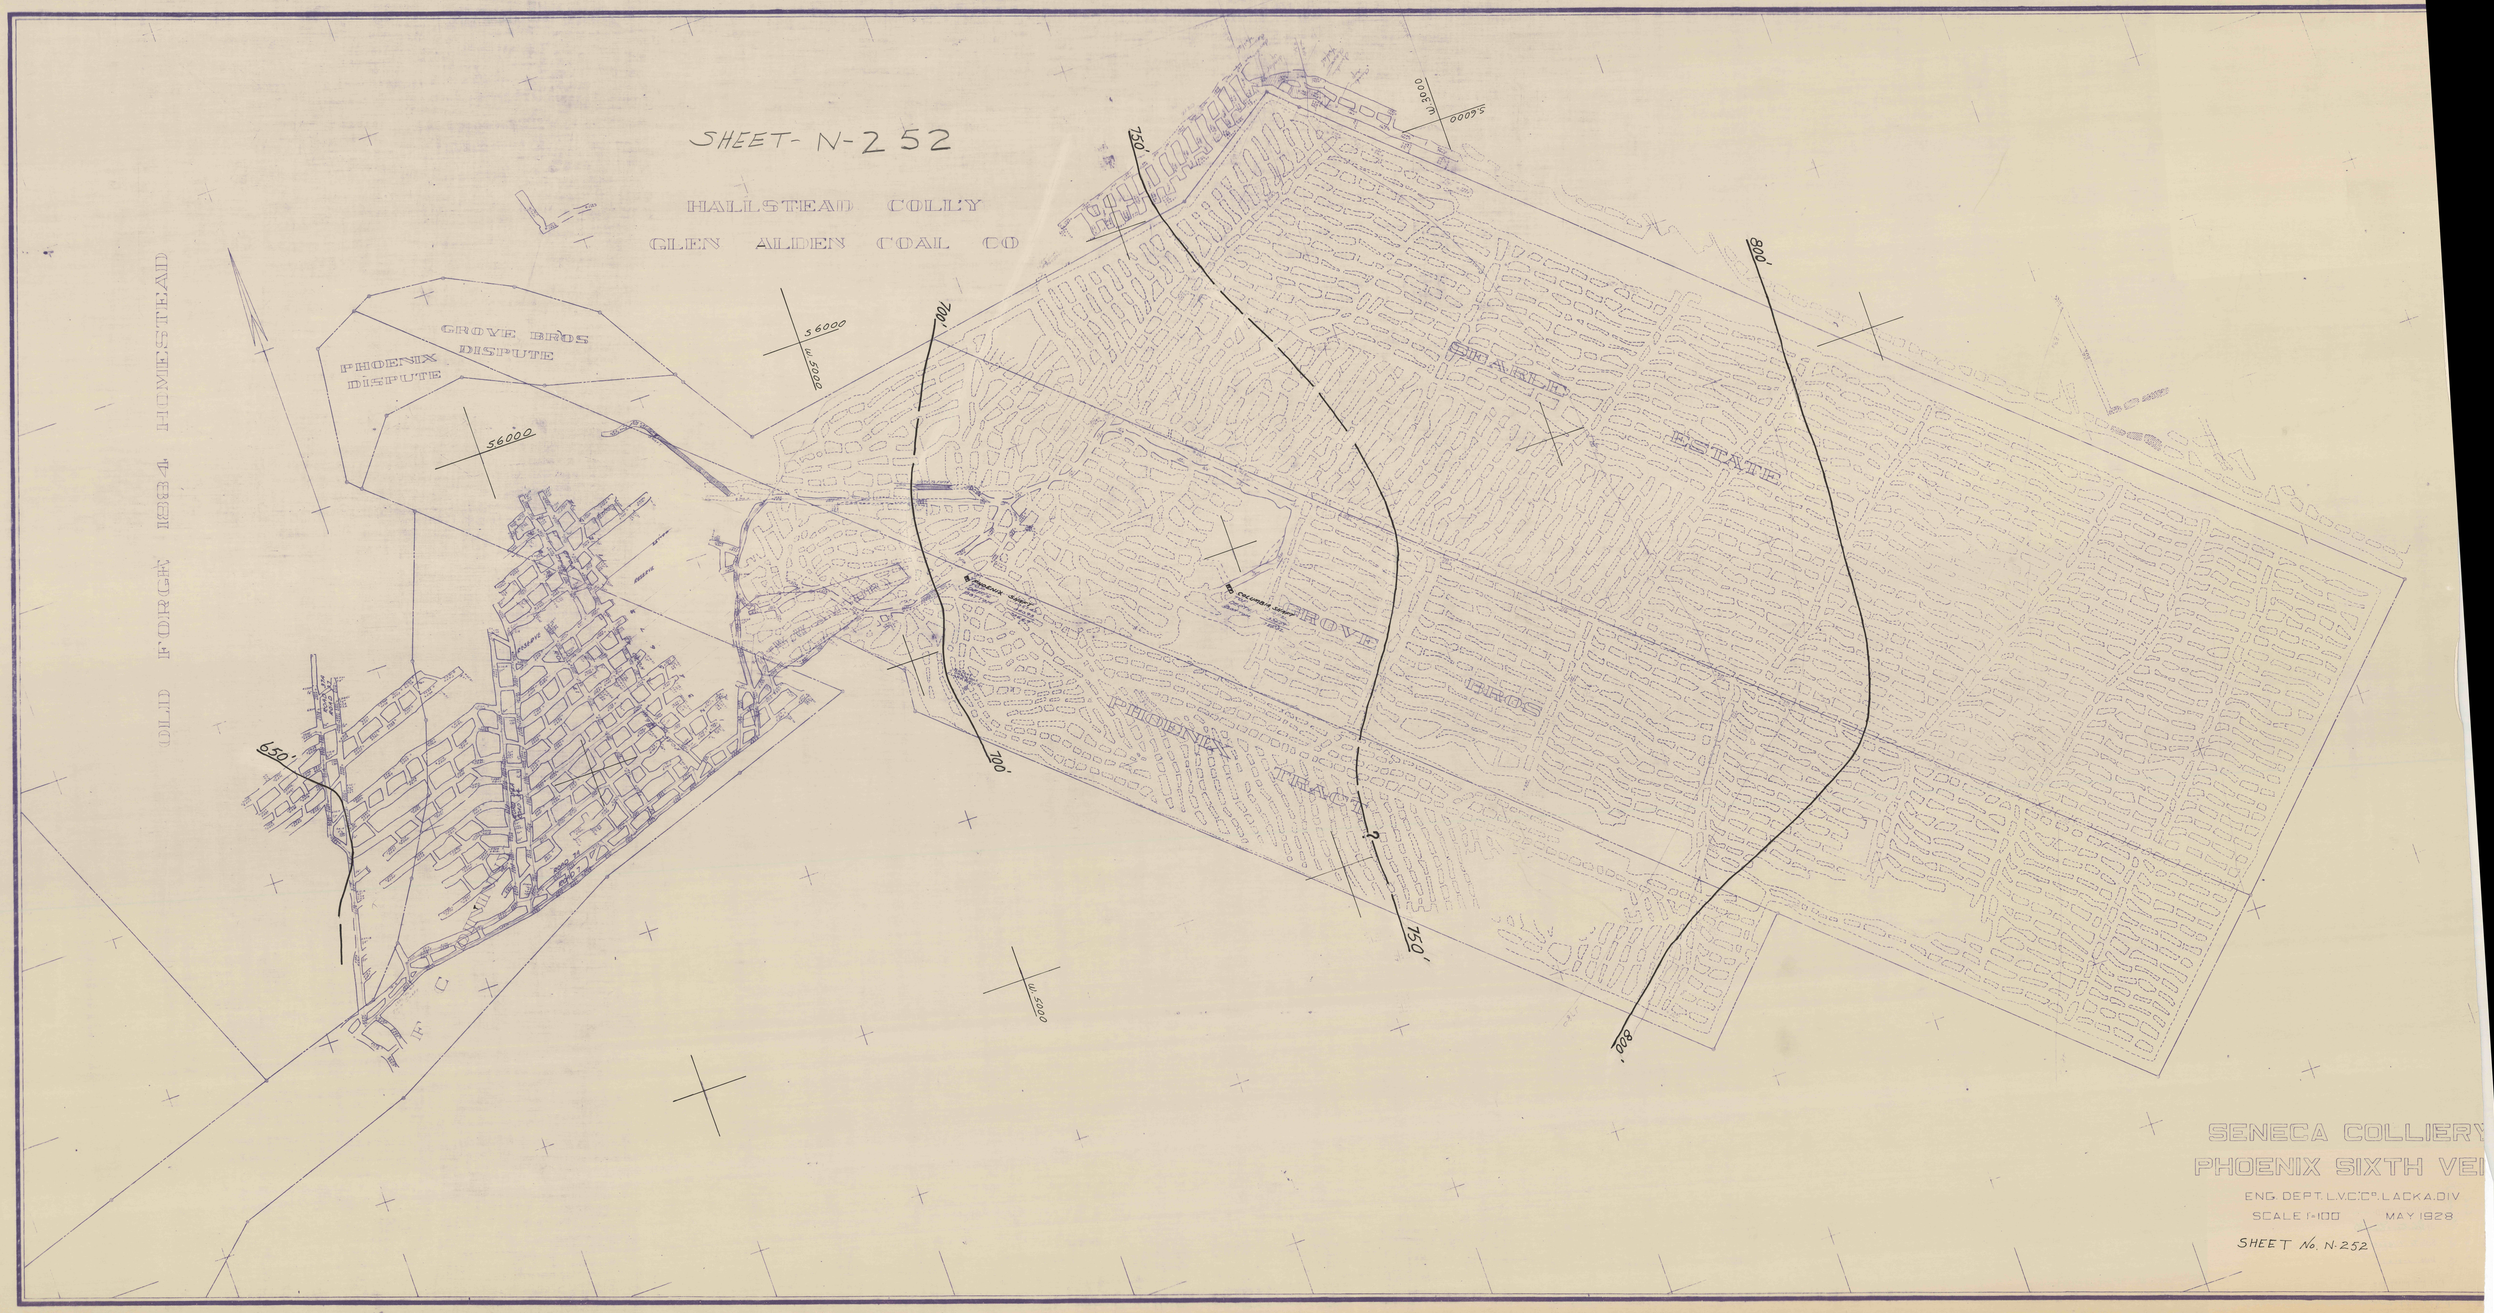
SHEET- N-252
HALLSTEAD COLLY
GLEN ALDEN COAL CO
OLD FORGE REG. HOMESTEAD
GROVE BROS
DISPUTE
PHOENIX
DISPUTE
56000
W. 5000
W. 3000
S. 6000
650'
700'
750'
800'
GROVE BROS
PHOENIX
TRACT
BRADLEY
ESTATE
SENECA COLLIERY
PHOENIX SIXTH VEI
ENG. DEPT. L.V.C.C°. LACKA. DIV
SCALE 1"=100
MAY 1928
SHEET No. N-252