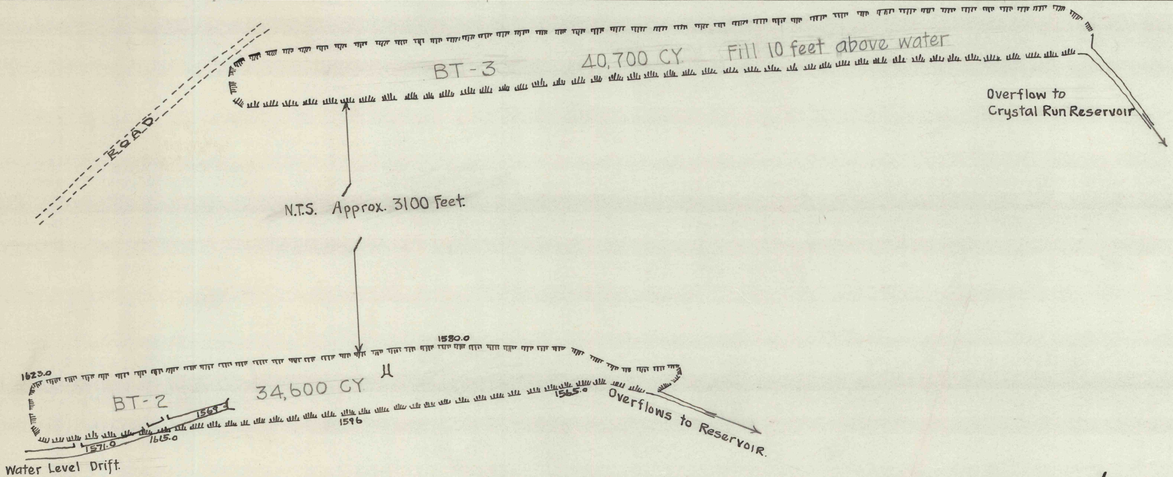

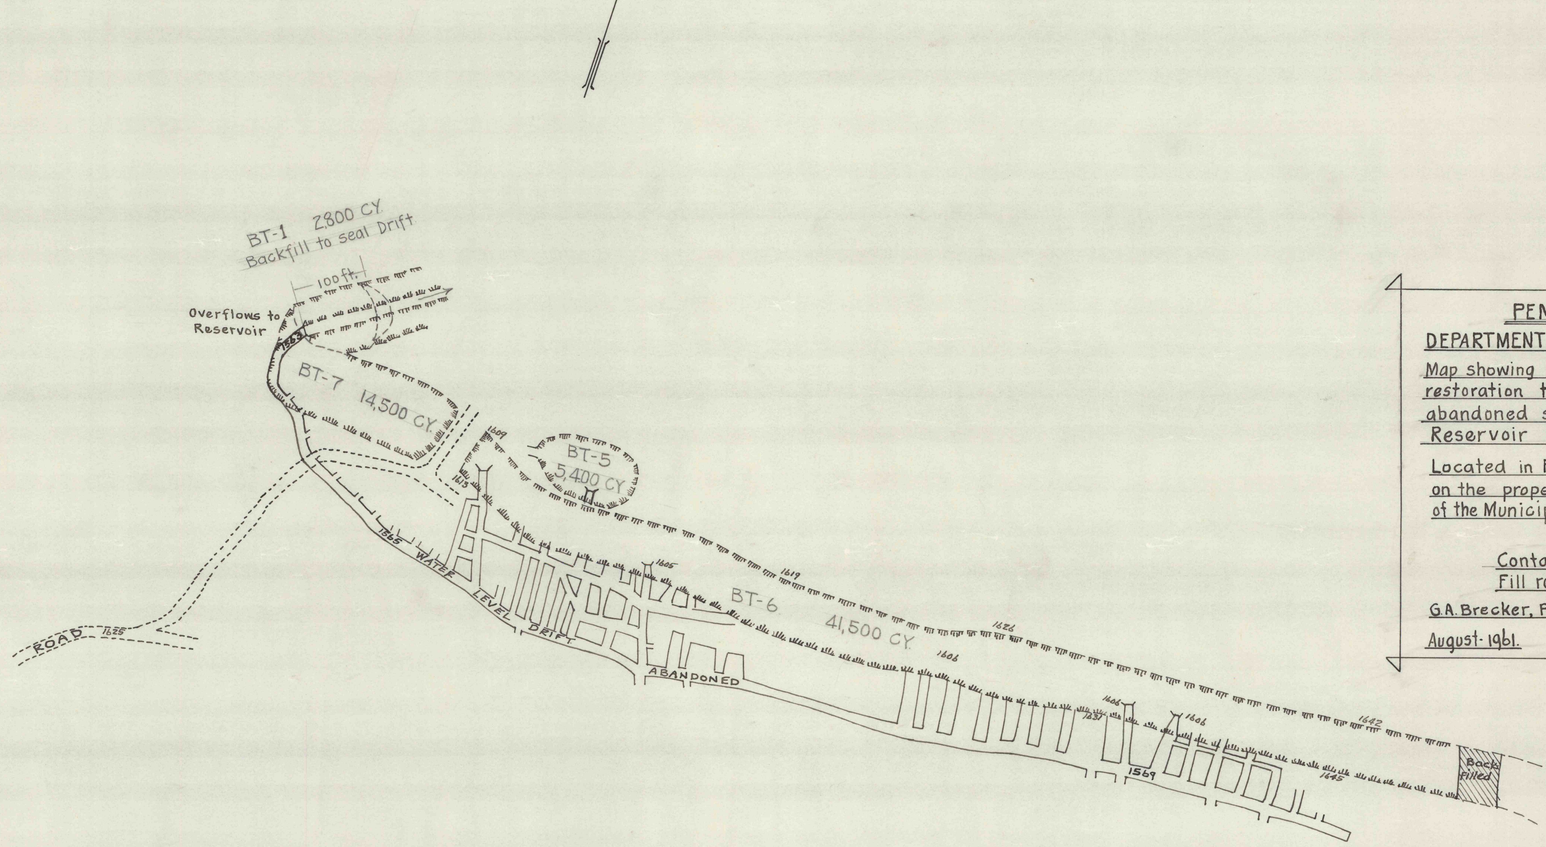

N

PENNSYLVANIA

DEPARTMENT-MINES & MINERAL INDUSTRIES

Map showing PROJECT No. 21 - Backfill and restoration to original surface contours of abandoned strip mines on the Crystal Reservoir Watershed.

Located in Foster Township, Schuylkill County, on the property of Silver Creek Water Co. of the Municipal Authority of the Township of Blythe.

Scale 1" = 100 feet - except as noted.

Containing approx. 11 Acres

Fill required 139,500 Cubic Yards.

G.A. Brecker, PE

August-1961.

Approved: James J. Shober

Deputy Secretary.

COMMONWEALTH OF PENNSYLVANIA
REGISTERED PROFESSIONAL
GEORGE A. BRECKER
ENGINEER
No. 10989