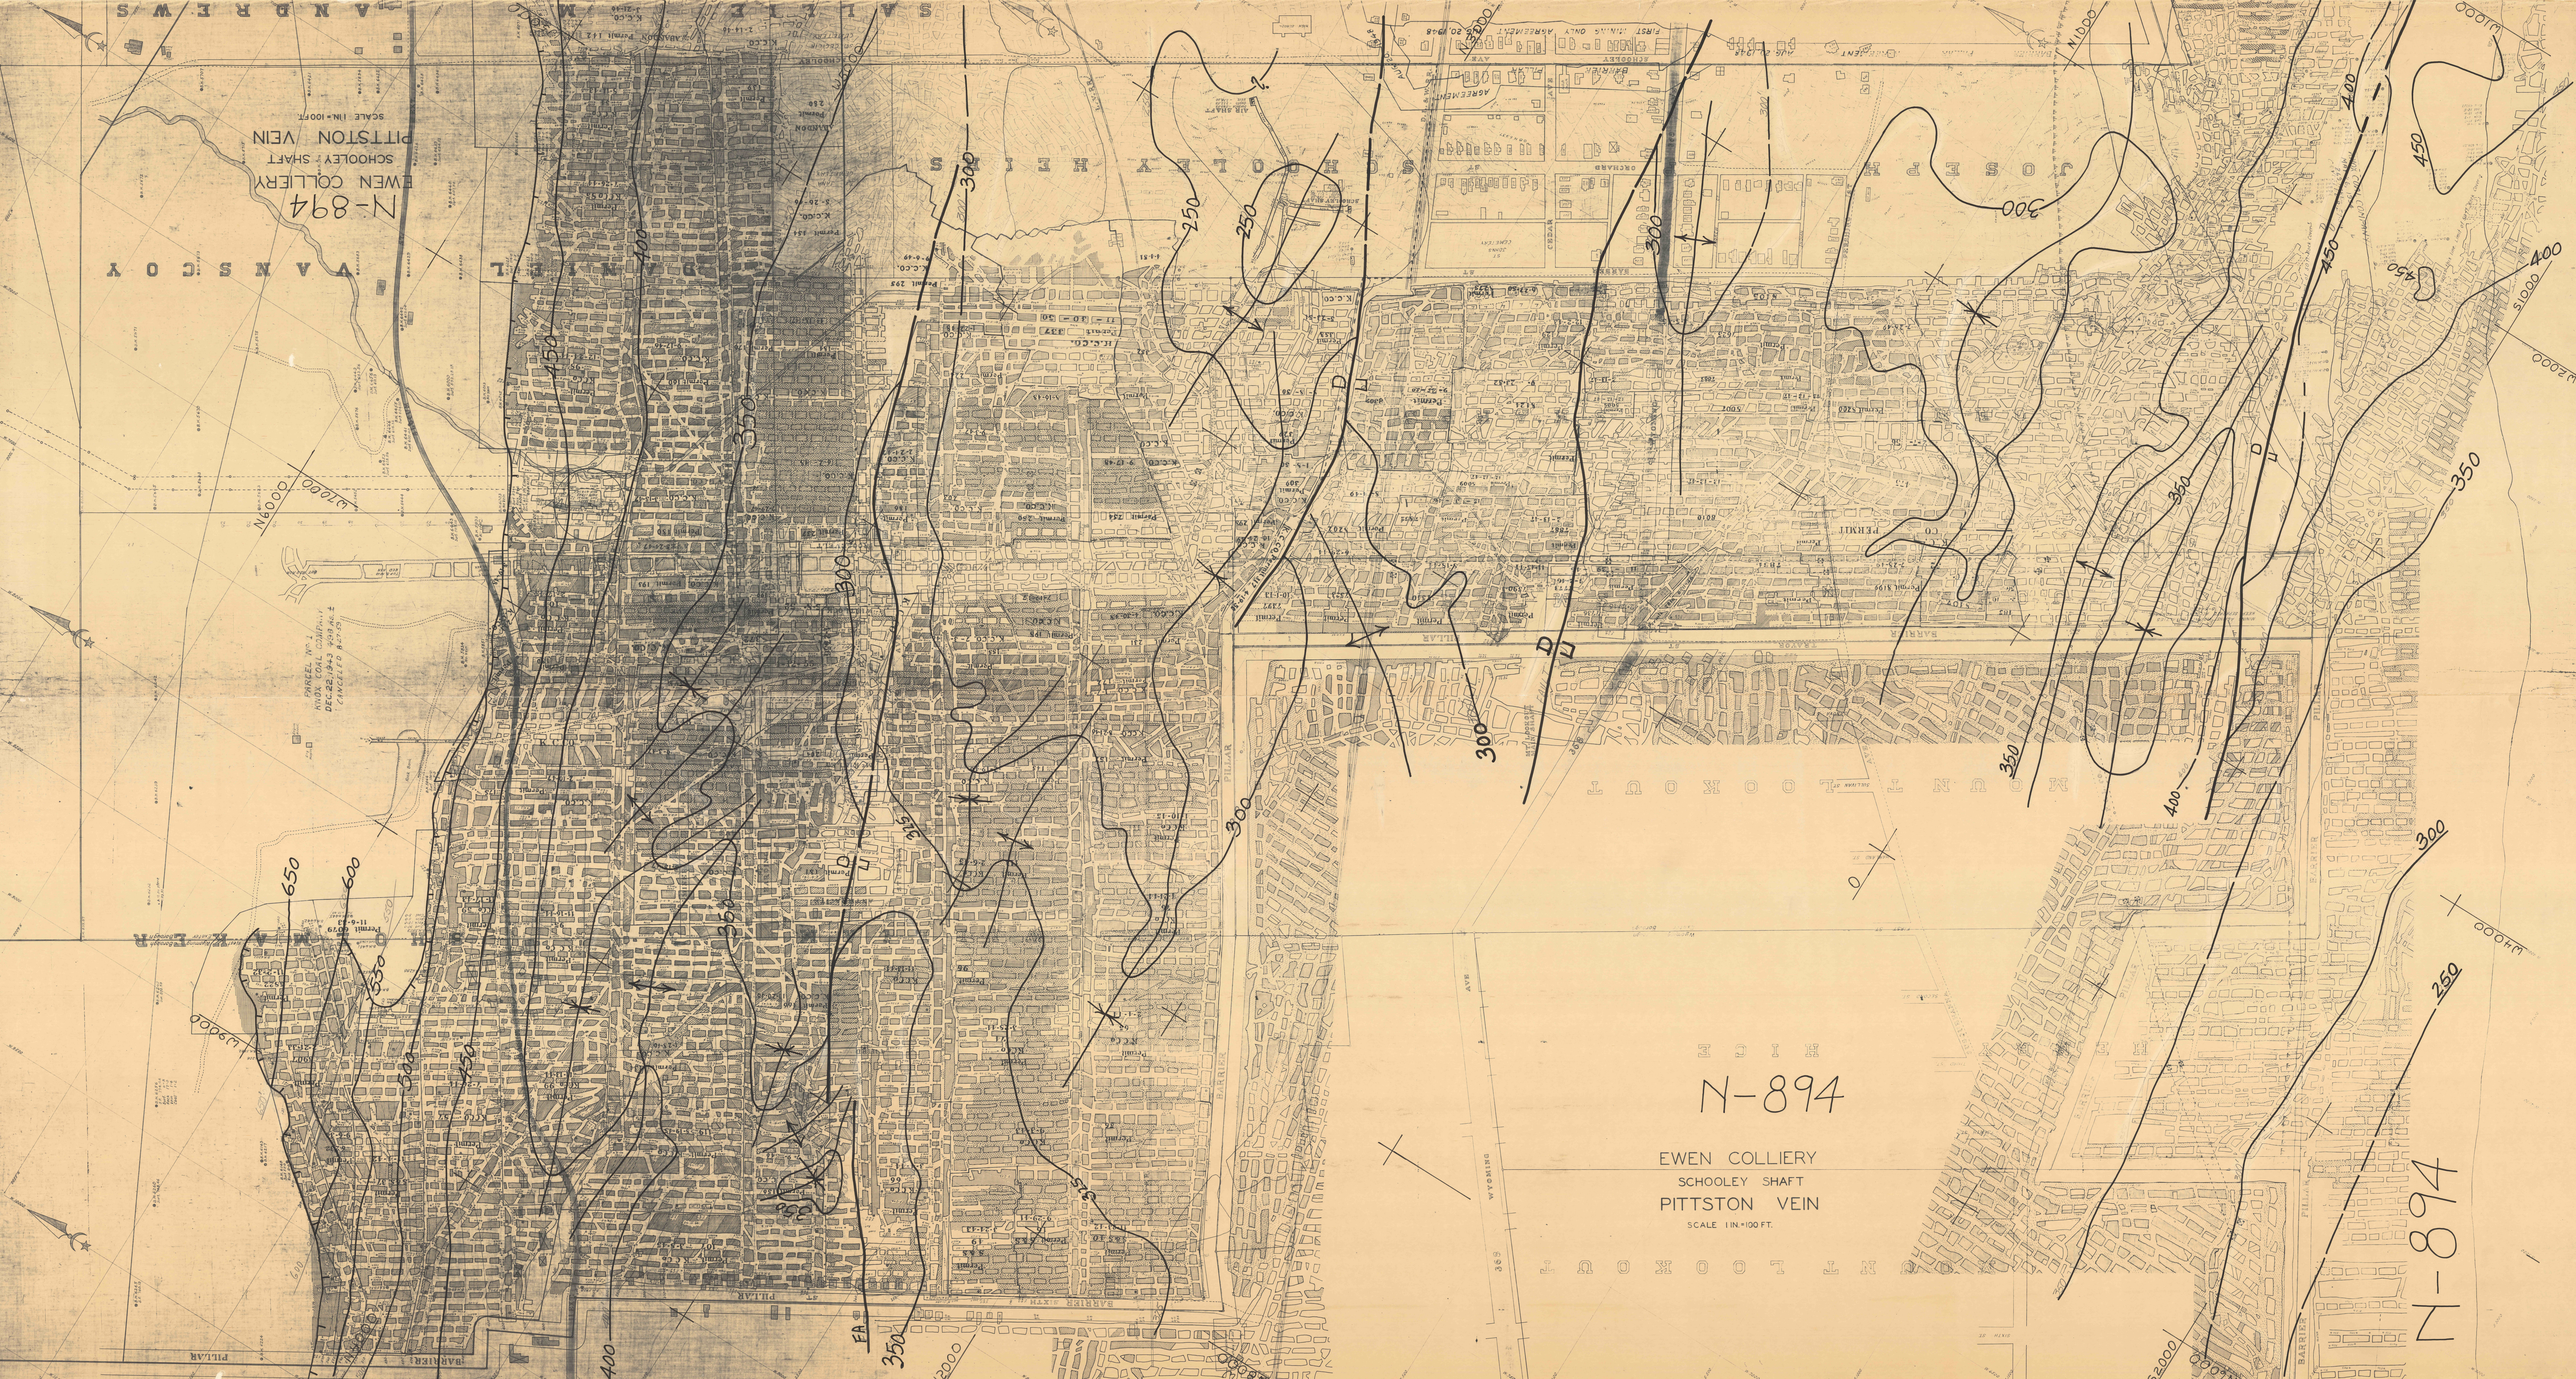

N-894
EWEN COLLIERY
SCHOOLEY SHAFT
PITTSTON VEIN
SCALE 1 IN. = 100 FT.
N-894
SCHOOLEY HEIGHTS
SALEM
ANDREWS
JOSEPH
PERKIT
MOUNTAIN LOOKOUT
PILLAR
BARRIER
PARCEL No. 1
KINGSTON COAL COMPANY
DEC. 22, 1943 FOR ALL
CANCELLED RIGHTS