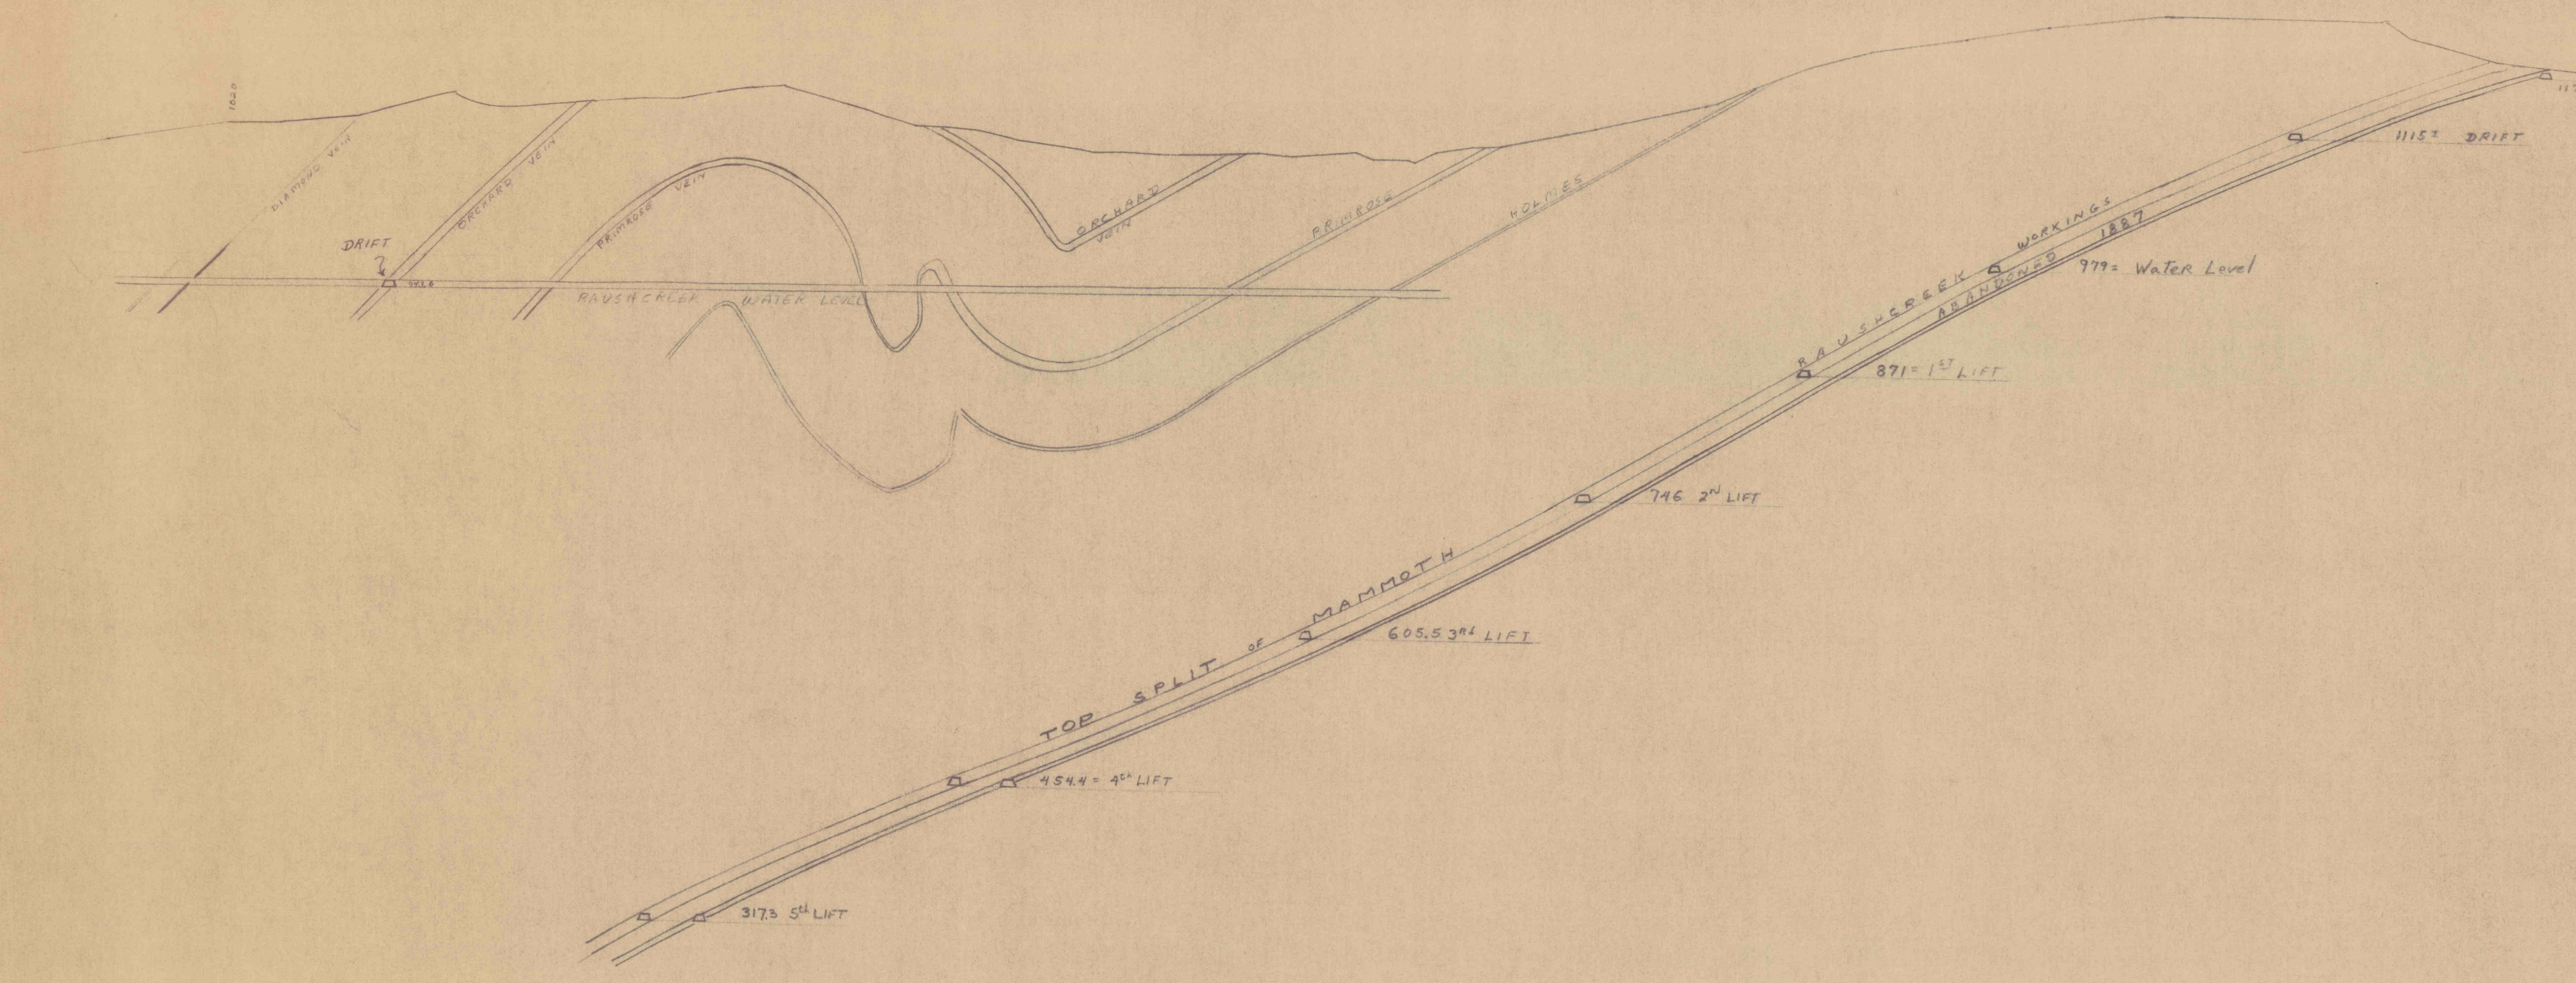
1020
DIAMOND VEIN
ORCHARD VEIN
DRIFT
943.6
PRIMROSE VEIN
RAUSHCREEK WATER LEVEL
ORCHARD VEIN
PRIMROSE
HOLMES
1177.4
1115± DRIFT
RAUSHCREEK WORKINGS
ABANDONED 1887
979± Water Level
871± 1st LIFT
746 2nd LIFT
TOP SPLIT OF MAMMOTH
605.5 3rd LIFT
454.4± 4th LIFT
317.3 5th LIFT

DATUM = MID TIDE SEALEVEL

1" ≅ 100'

CROSS-SECTION

TRACED FROM P+R PRINT OF THE

RAUSHCREEK WORKINGS

ON Line of N 27°06' W

TRACED by TP 5/23/89

TAG # 163