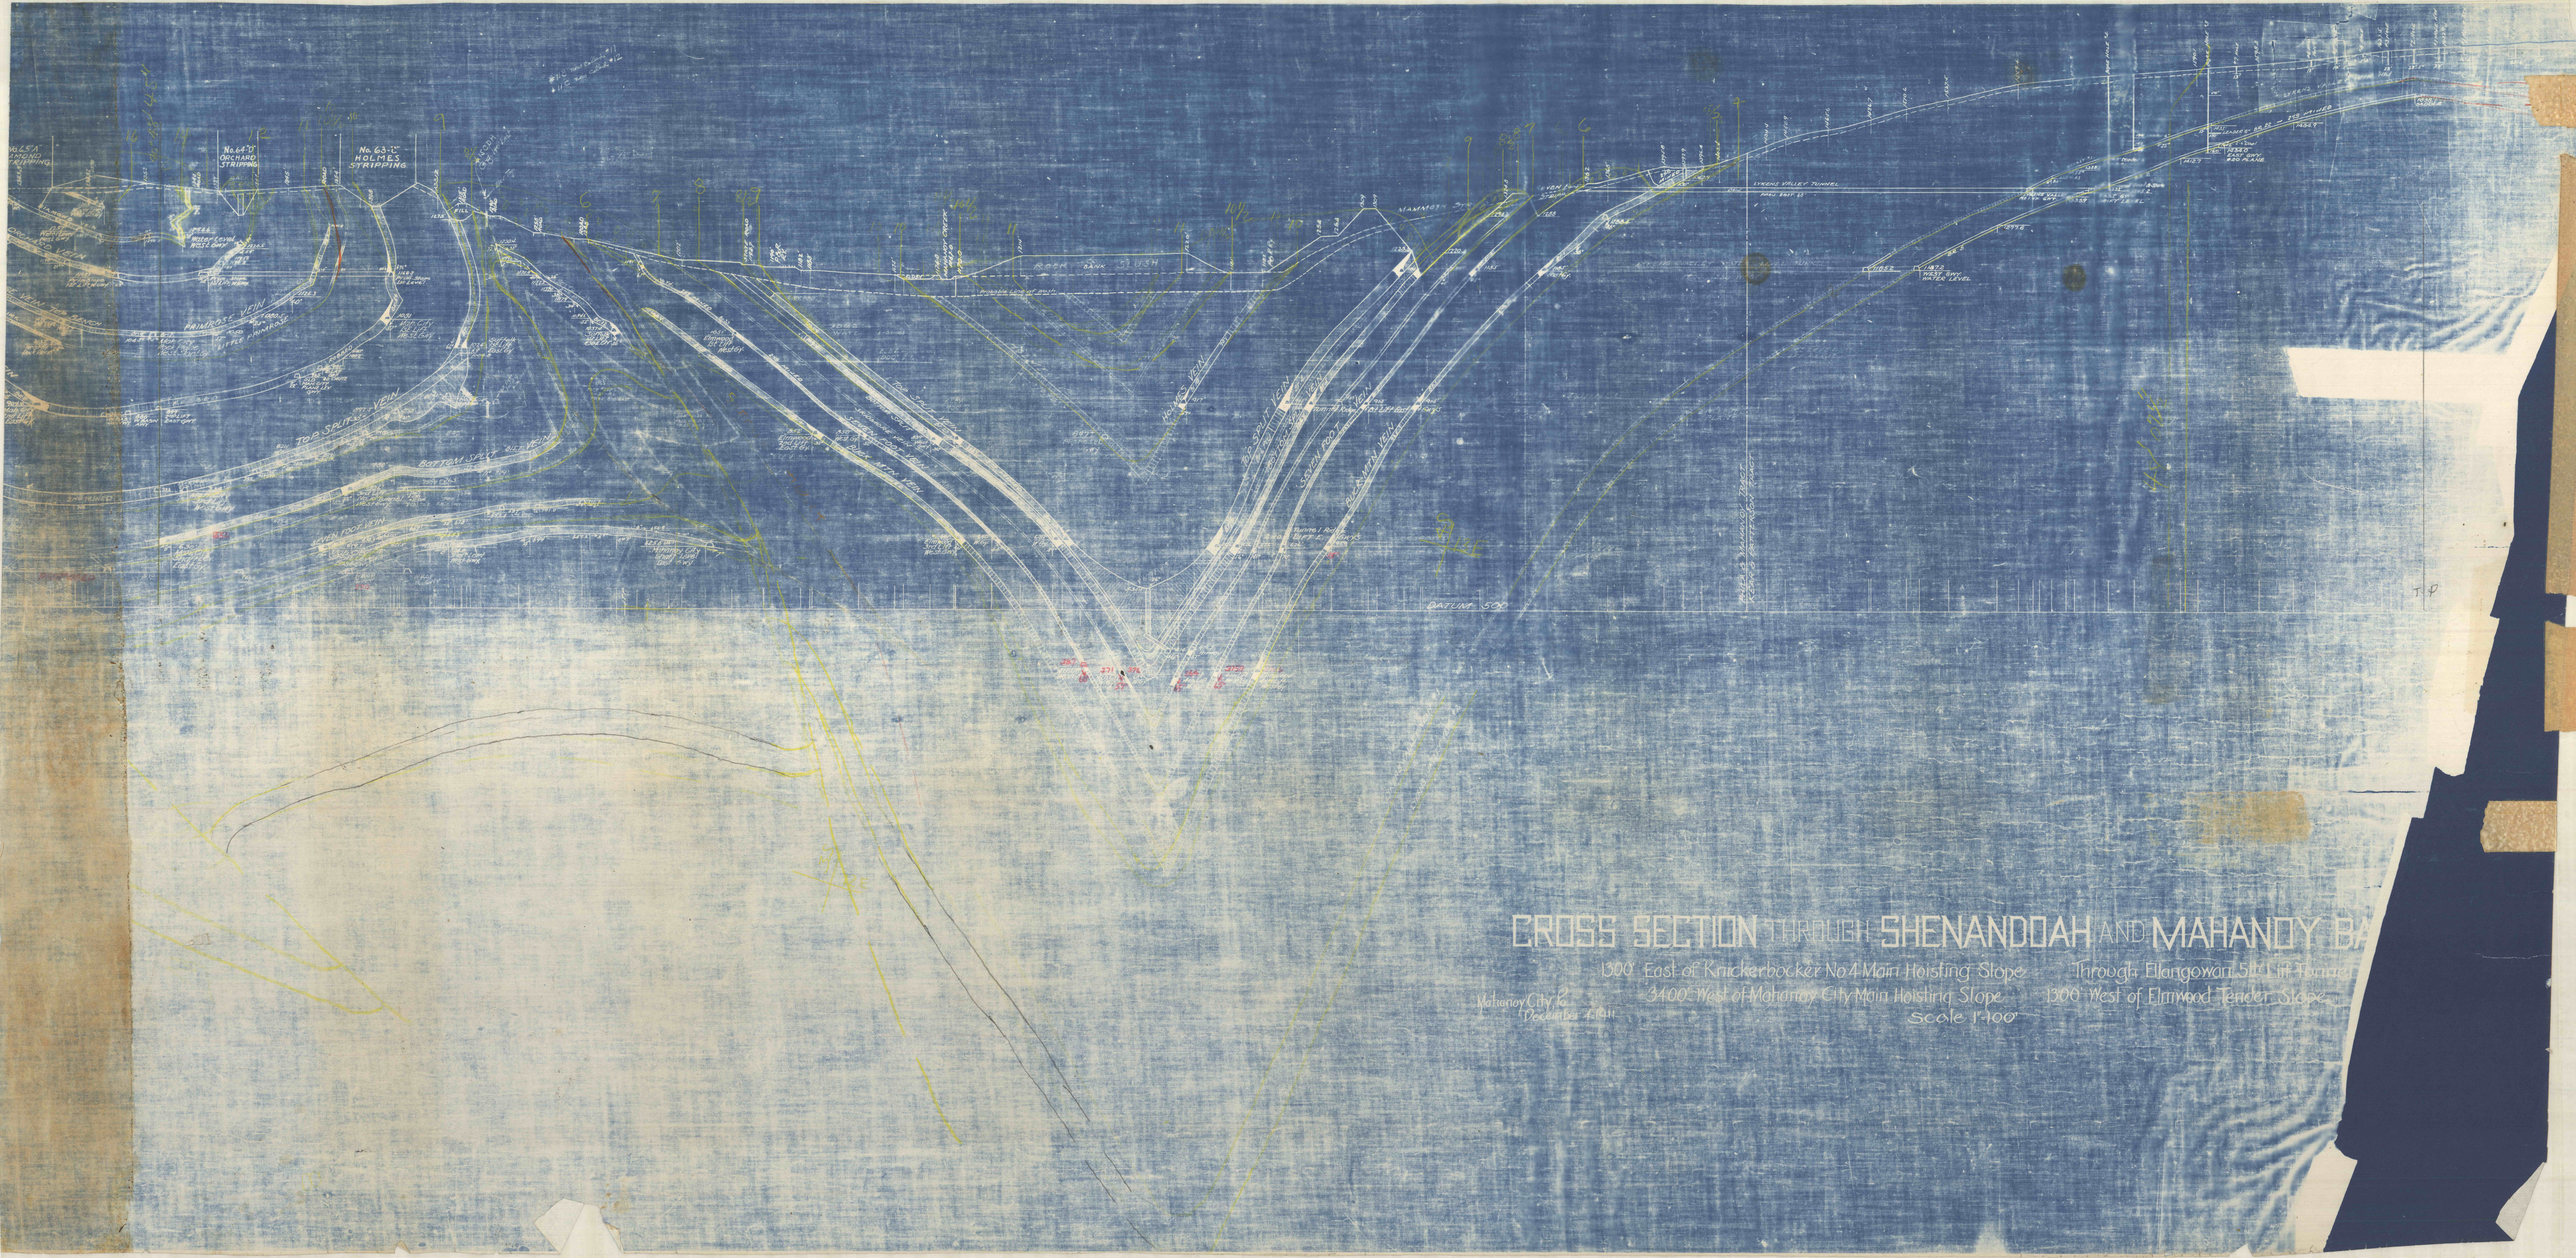

CROSS SECTION THROUGH SHENANDOAH AND MAHANOY BA

1300' East of Knickerbocker No 4 Main Hoisting Slope
3400' West of Mahanoy City Main Hoisting Slope
Through Ellangowan Slope Lift Tunnel
1300' West of Elmwood Tender Slope

Mahanoy City Pa
December 4th 1911

Scale 1-100'