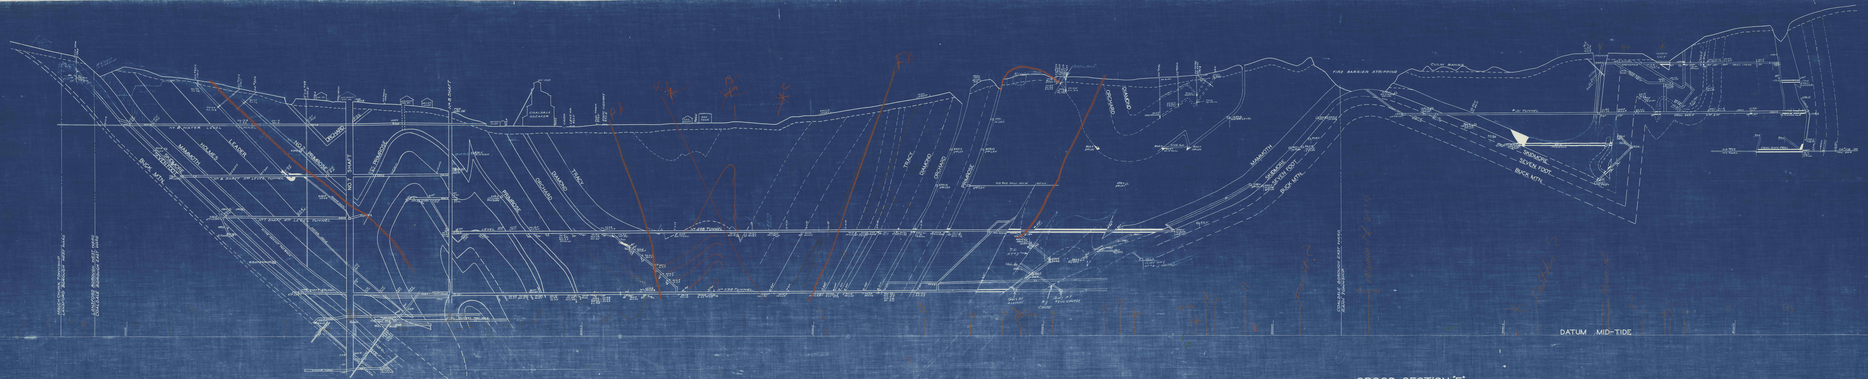

MAUCH CHUNK TOWNSHIP
LANSFORD BOROUGH WEST WARD
LANSFORD BOROUGH WEST WARD
COALDALE BOROUGH EAST WARD
No 8 WATER LEVEL TUNNEL
No 8 SHAFT 3RD LEVEL TUNNEL
No 7 SHAFT 4TH LEVEL TUNNEL
No 8 SHAFT 6TH LEVEL
SUMP
SKIDMORE
SEVEN FOOT
BUCK MTN.
MAMMOTH
HOLMES
LEADER
NO. 2 PRIMROSE
PRIMROSE
ORCHARD
DIAMOND
TRACY
NO. 7 SHAFT
NO. 8 SHAFT
No 8 SHAFT ENG. HO.
BOILER HOUSE
ROTARY DUMP
COALDALE BREAKER
201' HIGH
CREEK
STATE HIGHWAY
GAS HOUSE
GAS TANK
PHILLIP STREET
HIGH STREET
No 498 TUNNEL
No 598 TUNNEL
PUMP HOUSE
SMALL HOLE
ROAD
TANK
WATER LEVEL
D.D. 906 PROJ. 100' W.
FIRE BARRIER STRIPPING
CULM BANKS
STRIPPING
OPEN CUT
No 2 TUNNEL
SPRINGDALE
#131 TUNNEL
PROJ. 350' E
PROJ. 170' W.
COAL GWY. PROJ.
D.D. #727 NO COAL
GWY AT #1 CHUTE
#8 CHUTE
GWY AT #4-10 CHUTES
SLOPE GWY AT #4-5 CHUTES
COALDALE BOROUGH EAST WARD
RAHN TOWNSHIP
DATUM MID-TIDE
FA
FB
B
C
Mammoth
Fault No. ?

CROSS SECTION "E"
50' W. OF NO.8 SHAFT
1870' W. OF NO.9 SHAFT

LANSFORD PA.
JUNE 1936

SCALE 1"=100'

D.C. HELMS
MIN. ENGR.