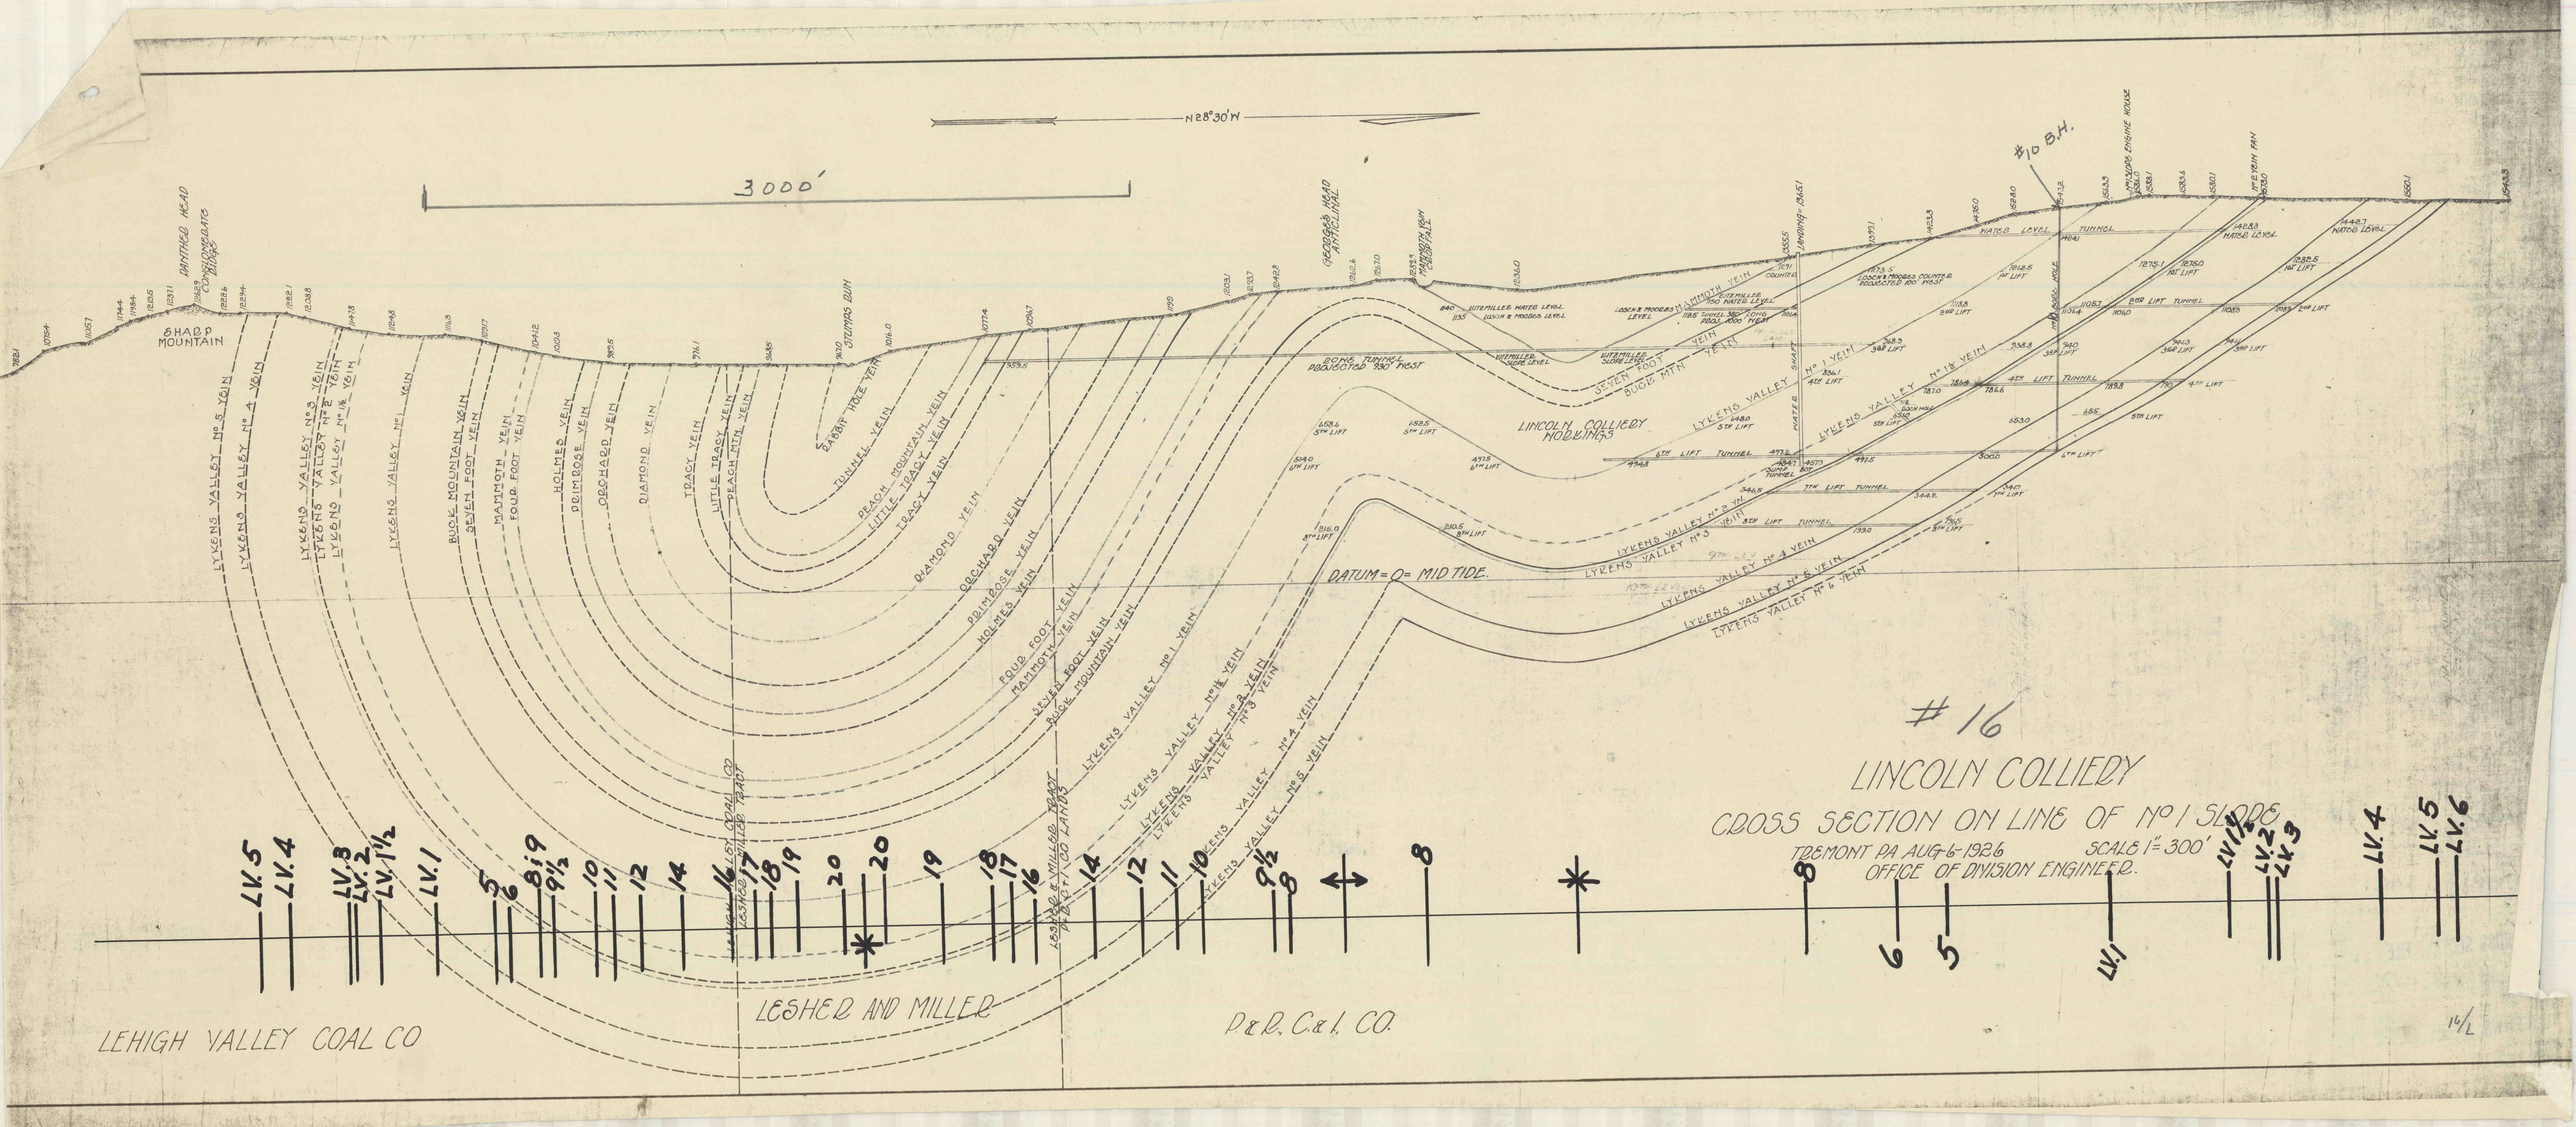

#16
LINCOLN COLLIERY
CROSS SECTION ON LINE OF No 1 SLOPE
TREMONT PA AUG-6-1926
SCALE 1"=300'
OFFICE OF DIVISION ENGINEER.
3000'
N28°30'W
SHARP MOUNTAIN
DANTHER HEAD
CONGLOMERATE RIDGE
STUMPS RUN
GEORGES HEAD ANTICLINAL
MAMMOTH VEIN CROPFALL
#10 B.H.
LINCOLN COLLIERY WORKINGS
DATUM = 0 = MID TIDE.
LYKENS VALLEY No 5 VEIN
LYKENS VALLEY No 4 VEIN
LYKENS VALLEY No 3 VEIN
LYKENS VALLEY No 2 VEIN
LYKENS VALLEY No 1½ VEIN
LYKENS VALLEY No 1 VEIN
BUCK MOUNTAIN VEIN
SEVEN FOOT VEIN
MAMMOTH VEIN
FOUR FOOT VEIN
HOLMES VEIN
PRIMROSE VEIN
ORCHARD VEIN
DIAMOND VEIN
TRACY VEIN
LITTLE TRACY VEIN
PEACH MTN. VEIN
RABBIT HOLE VEIN
TUNNEL VEIN
PEACH MOUNTAIN VEIN
LITTLE TRACY VEIN
TRACY VEIN
DIAMOND VEIN
ORCHARD VEIN
PRIMROSE VEIN
HOLMES VEIN
FOUR FOOT VEIN
MAMMOTH VEIN
SEVEN FOOT VEIN
BUCK MOUNTAIN VEIN
LYKENS VALLEY No 1 VEIN
LYKENS VALLEY No 1½ VEIN
LYKENS VALLEY No 2 VEIN
LYKENS VALLEY No 3 VEIN
LYKENS VALLEY No 4 VEIN
LYKENS VALLEY No 5 VEIN
LYKENS VALLEY No 6 VEIN
LEHIGH VALLEY COAL CO
LESHER AND MILLER
P&R. C&I. CO.
LV.5
LV.4
LV.3
LV.2
LV.1½
LV.1
5
6
8 & 9
9½
10
11
12
14
16
17
18
19
20
20
19
18
17
16
14
12
11
10
9½
8
8
6
5
LV.1
LV.1½
LV.2
LV.3
LV.4
LV.5
LV.6