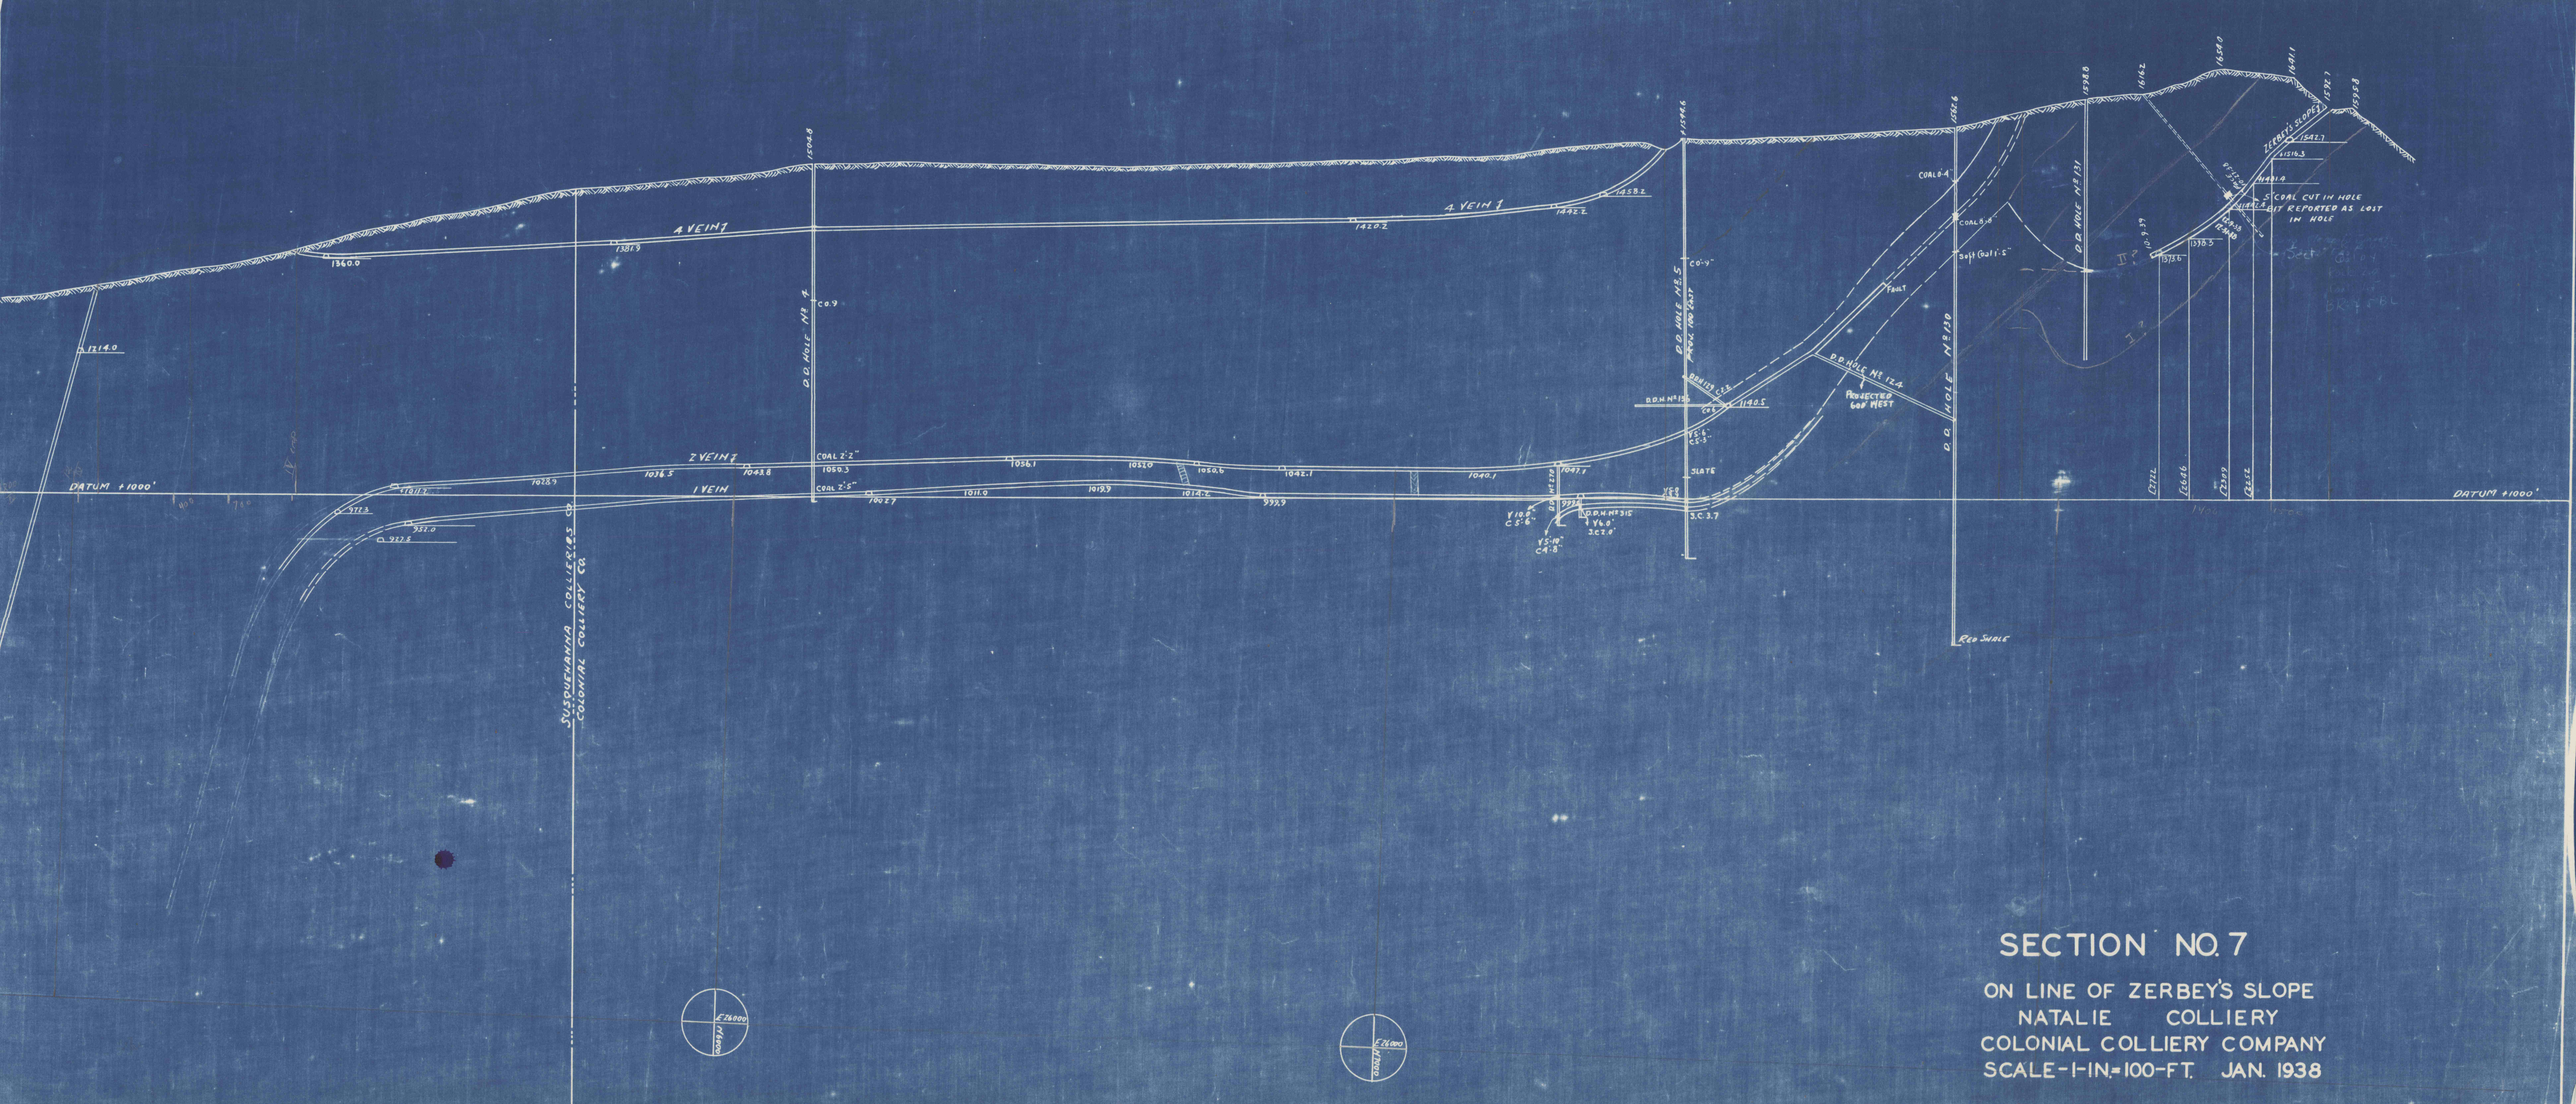

SECTION NO. 7

ON LINE OF ZERBEY'S SLOPE
NATALIE COLLIERY
COLONIAL COLLIERY COMPANY
SCALE-1-IN.=100-FT. JAN. 1938