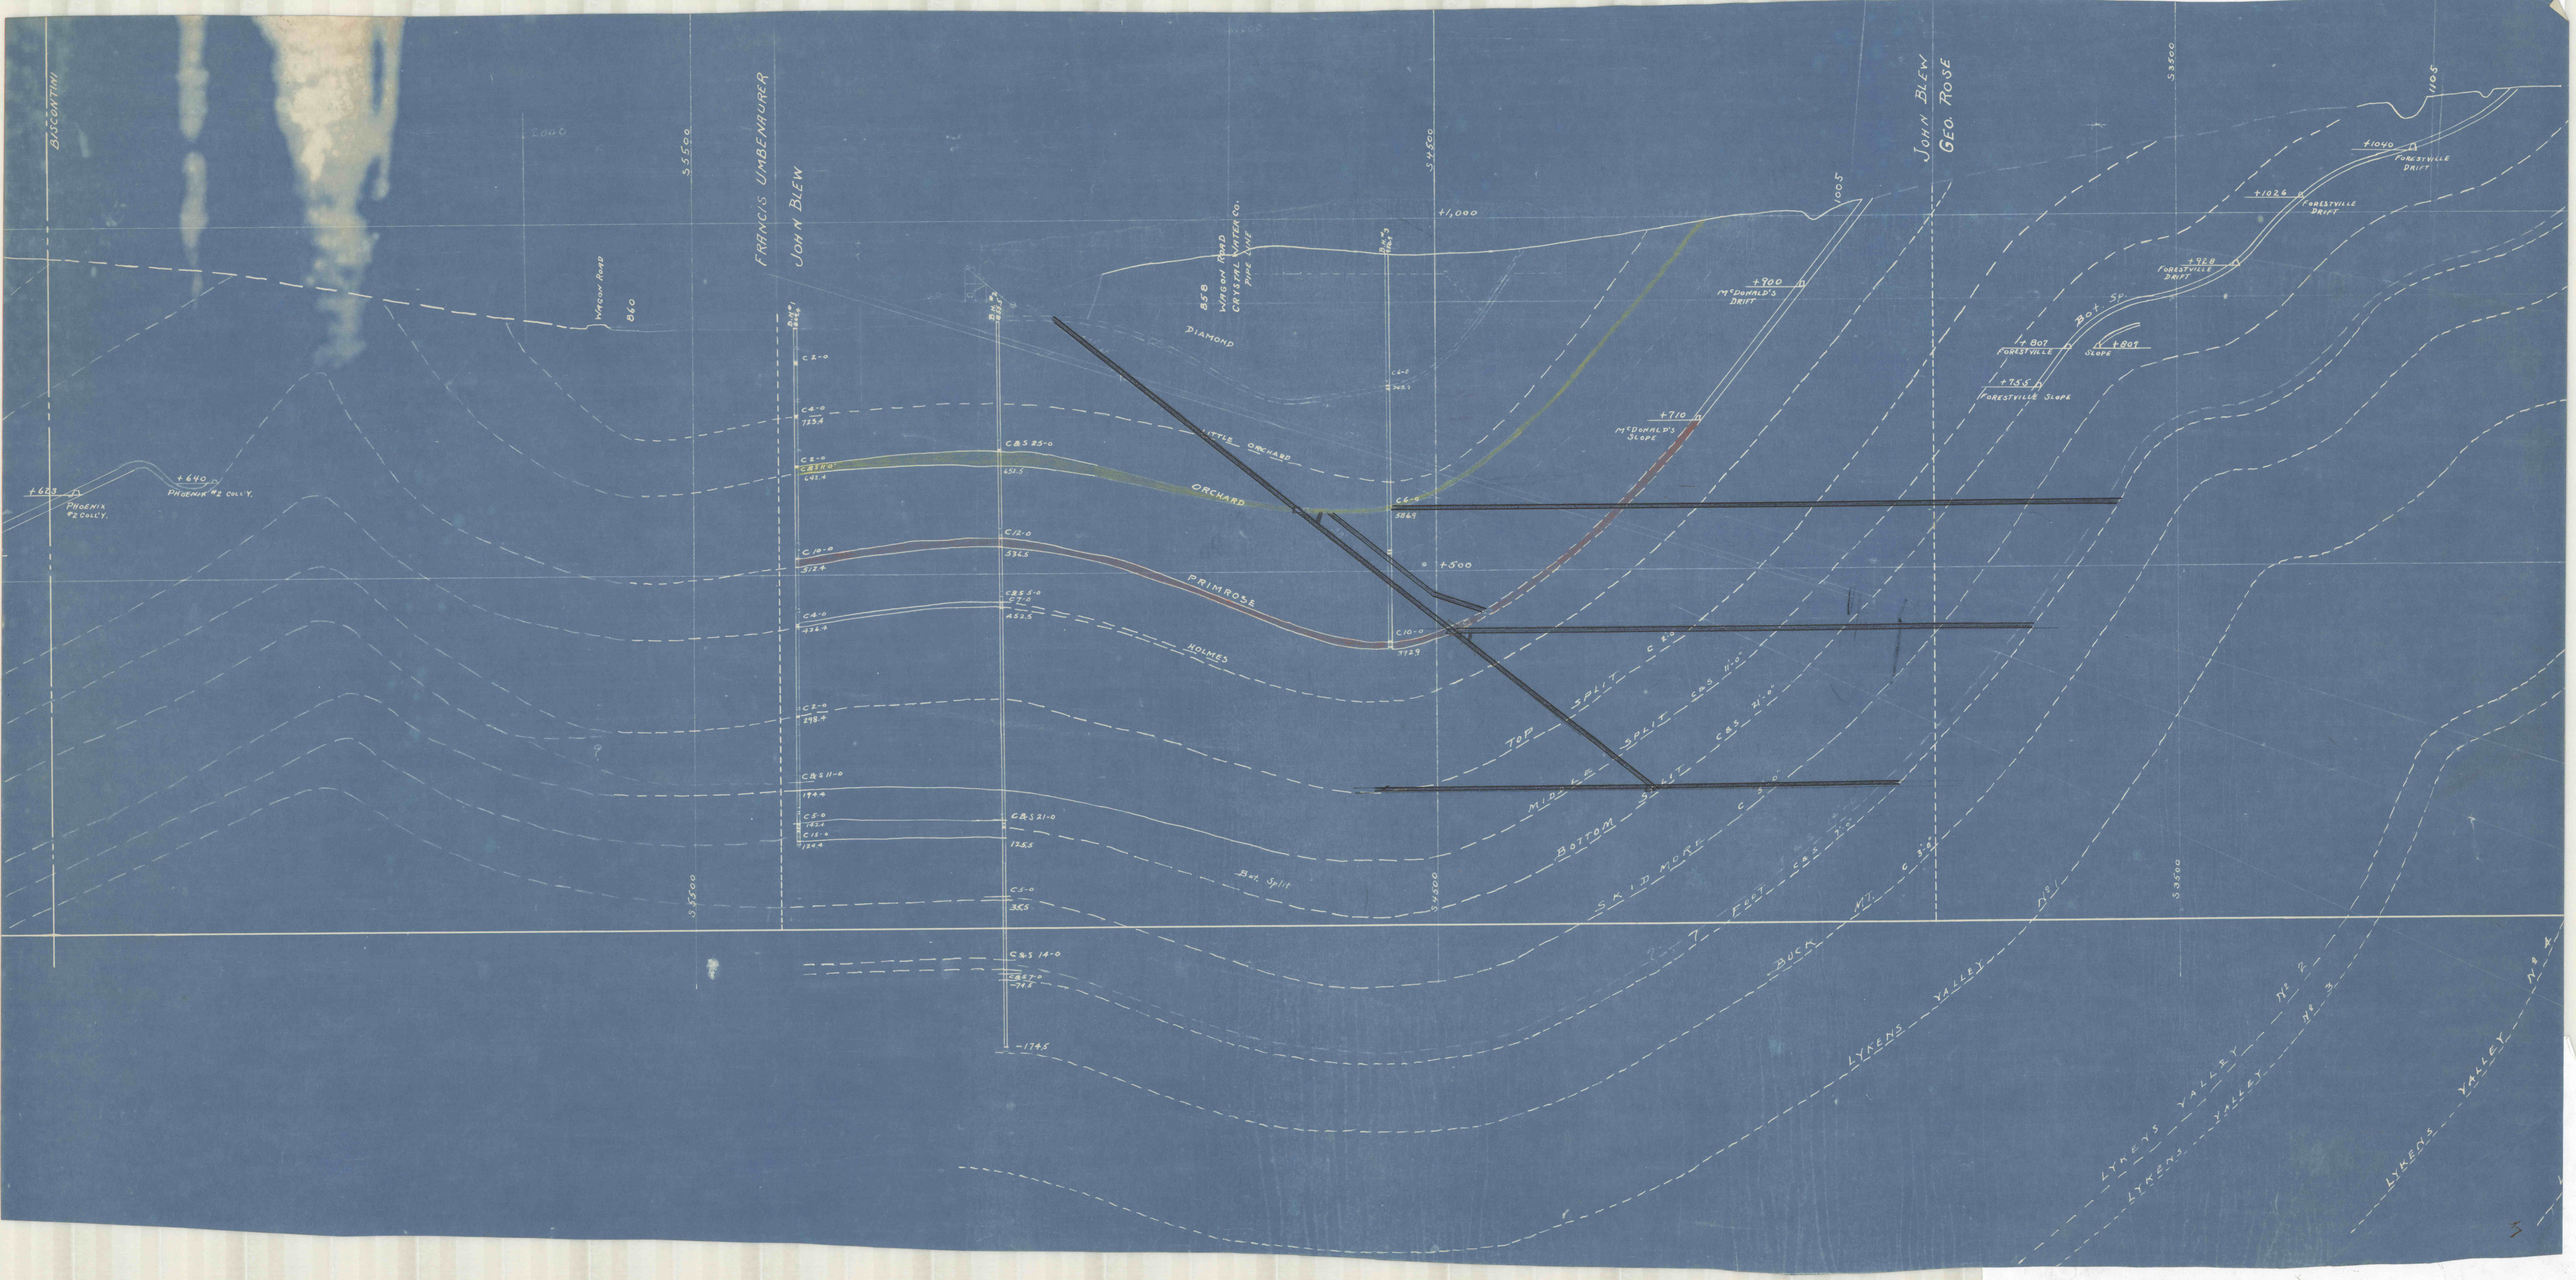
B. CONTINI
FRANCIS UMBENHUNER
JOHN BLEW
JOHN BLEW
GEO. ROSE
WAGON ROAD
860
858
WAGON ROAD
CRYSTAL WATER CO.
PIPE LINE
DIAMOND
+1,000
1005
+900
McDONALD'S DRIFT
+710
McDONALD'S SLOPE
+603
PHOENIX #2 COLLY.
+640
PHOENIX #2 COLLY.
LITTLE ORCHARD
ORCHARD
PRIMROSE
HOLMES
+500
TOP SPLIT
MIDDLE SPLIT
BOTTOM SPLIT
SKIDMORE
BUCK MT.
Bot. Split
LYKENS VALLEY
LYKENS VALLEY
LYKENS VALLEY
LYKENS VALLEY
LYKENS VALLEY
FORESTVILLE DRIFT
+1040
FORESTVILLE DRIFT
+1024
FORESTVILLE DRIFT
+978
FORESTVILLE DRIFT
Bot. Sp.
+807
FORESTVILLE
+807
SLOPE
+755
FORESTVILLE SLOPE
1105
33500
33500
33500
33500
33500
33500