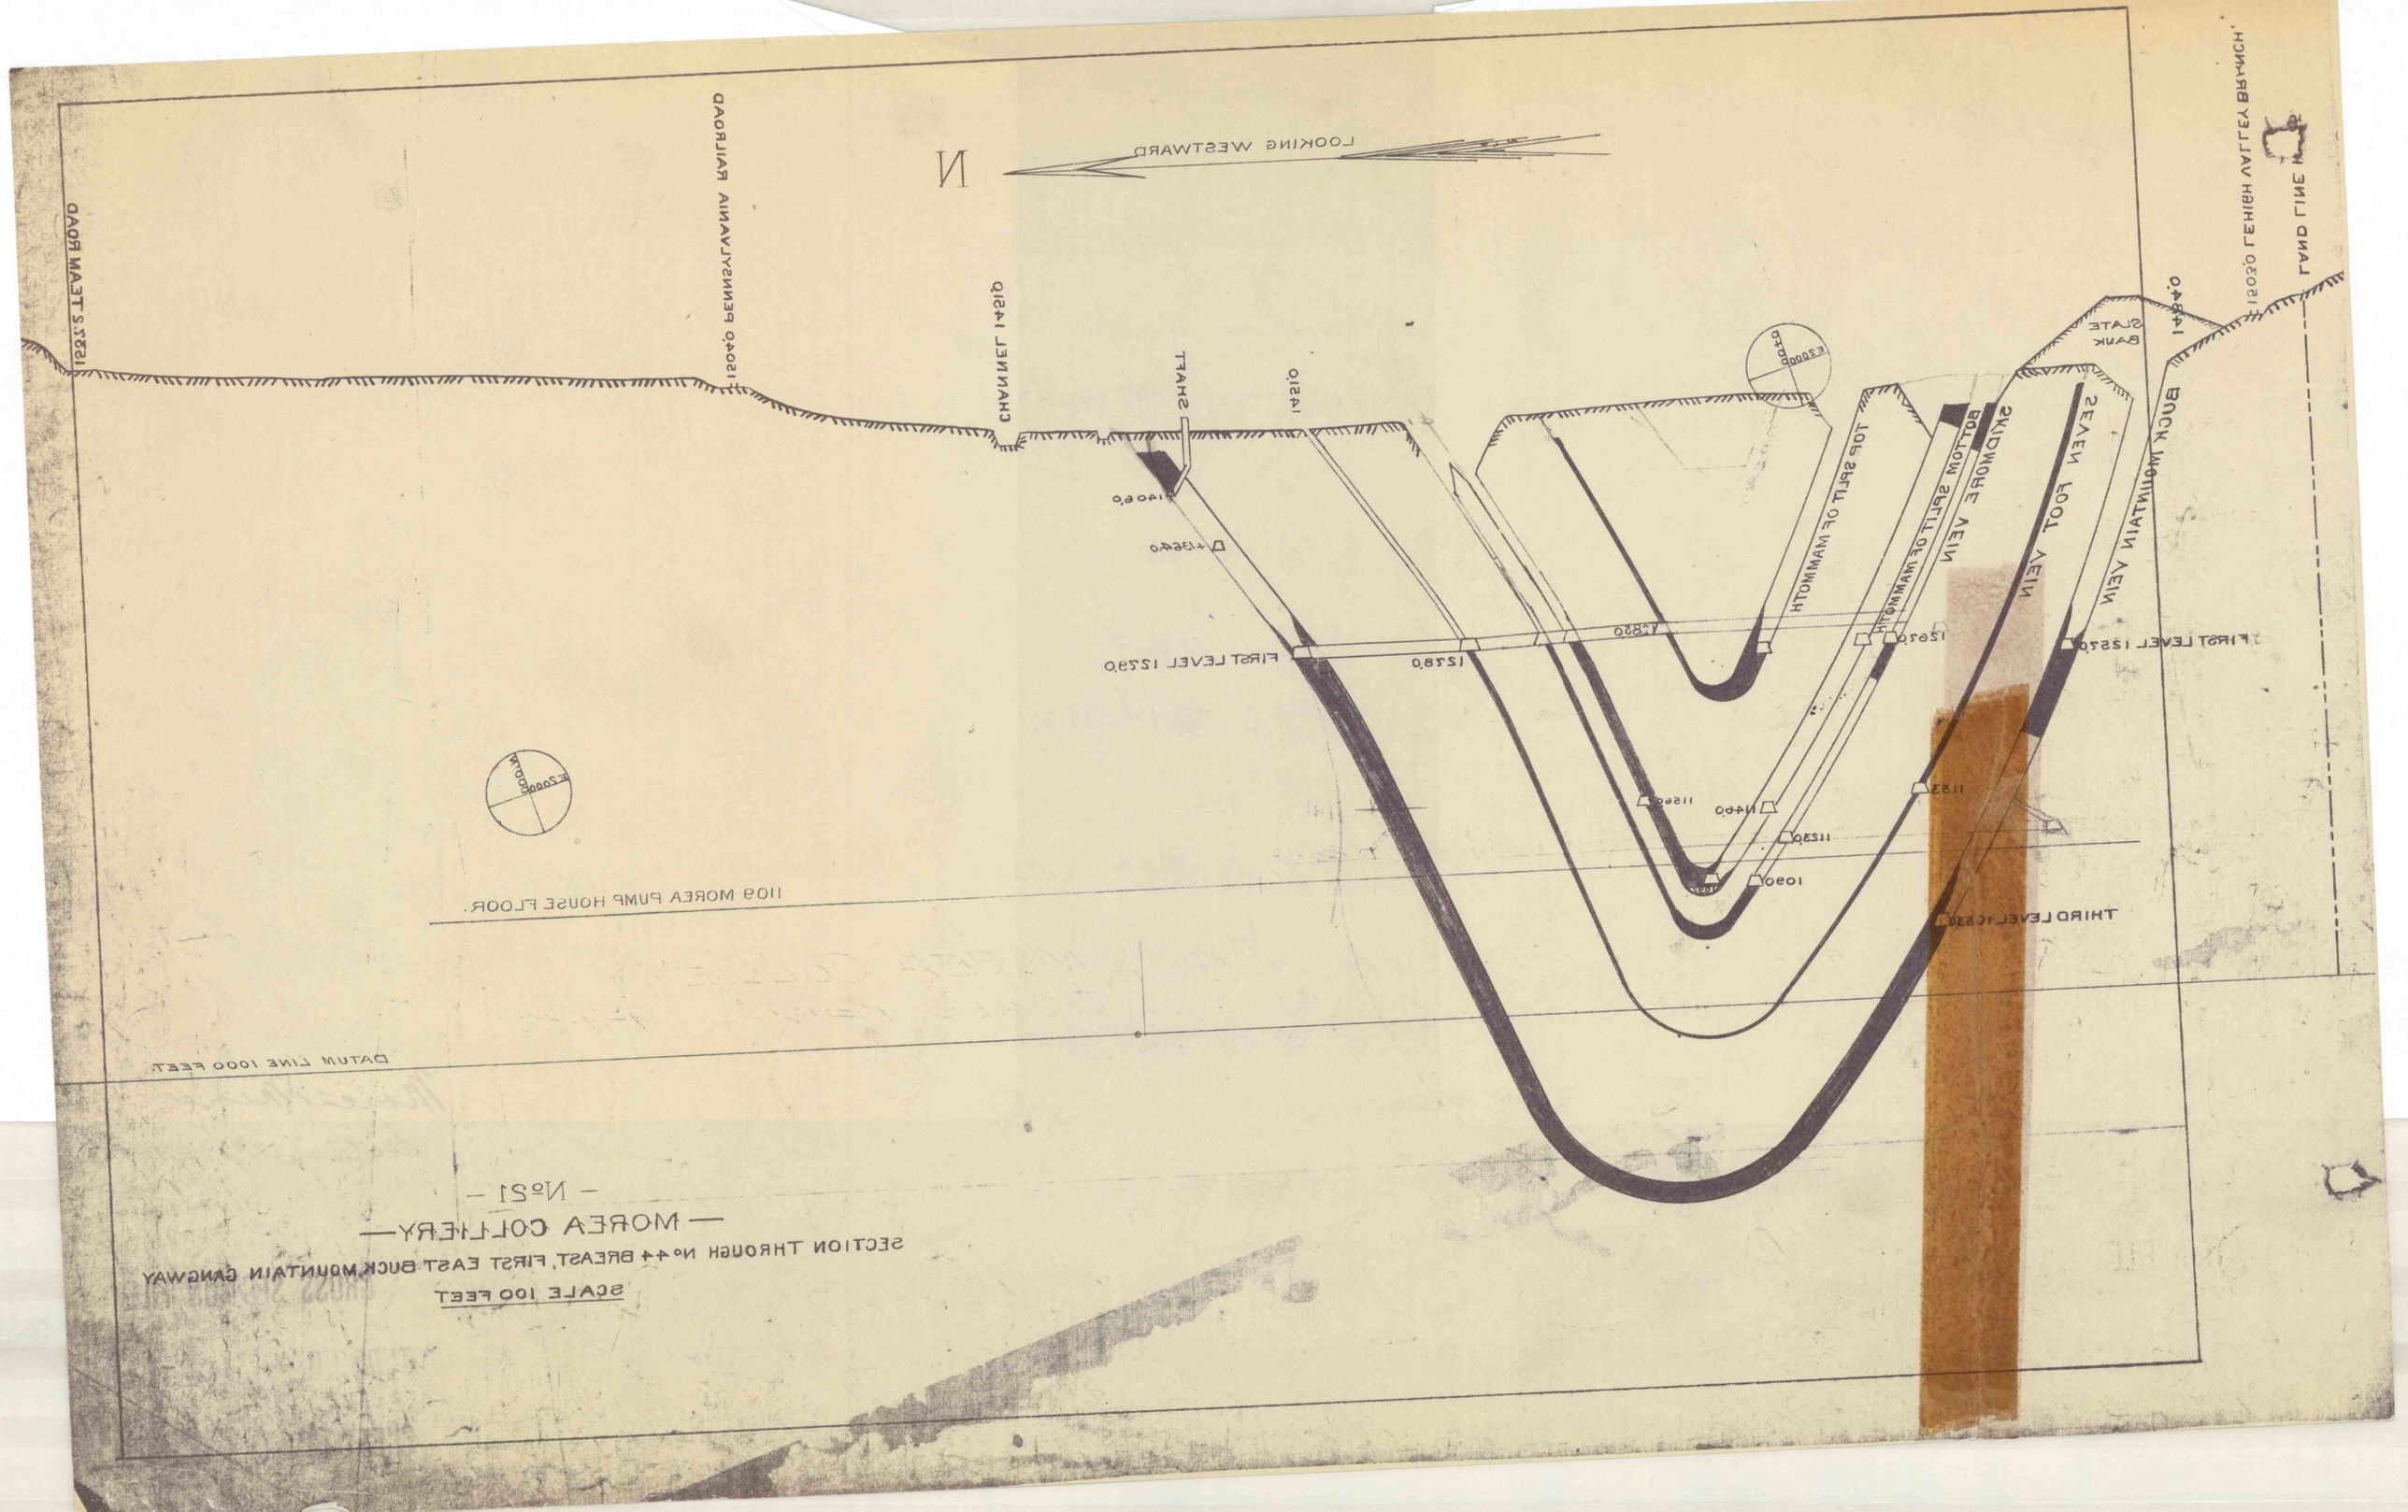
— MOREA COLLIERY —
— Nº21 —
SECTION THROUGH Nº44 BREAST, FIRST EAST BUCK MOUNTAIN GANGWAY
SCALE 100 FEET
DATUM LINE 1000 FEET.
1109 MOREA PUMP HOUSE FLOOR.
N
LOOKING WESTWARD
PENNSYLVANIA RAILROAD
STEAM ROAD
CHANNEL
SHAFT
FIRST LEVEL 1279.0
FIRST LEVEL 1259.0
THIRD LEVEL 1039.0
TOP SPLIT OF MAMMOTH
BOTTOM SPLIT OF MAMMOTH
SKIDMORE VEIN
SEVEN FOOT VEIN
BUCK MOUNTAIN VEIN
SLATE BANK
LAND LINE
LEHIGH VALLEY BRANCH